

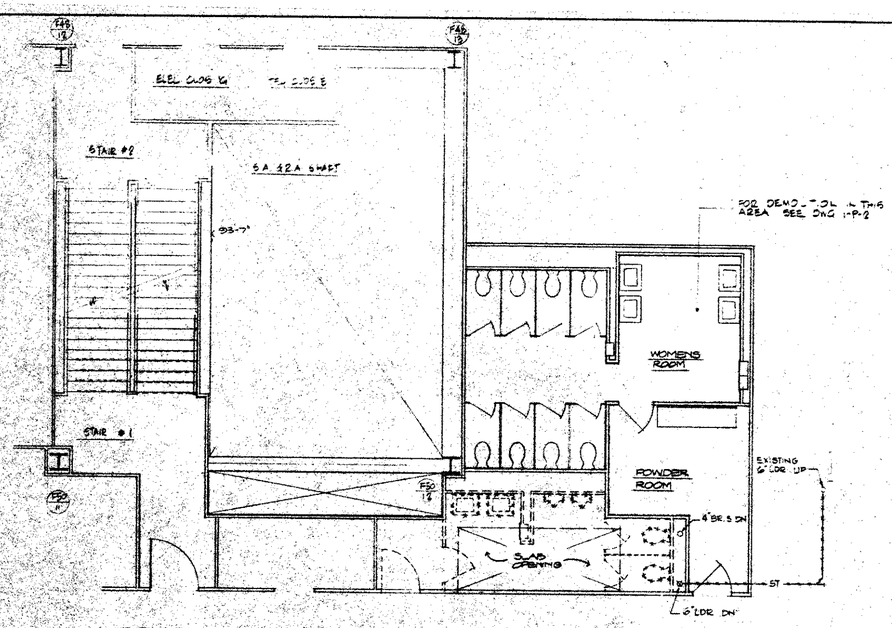



DEMOLITION PLAN
PART. PLAN @ 8TH FLR. SCALE 1/8" = 1'-0"

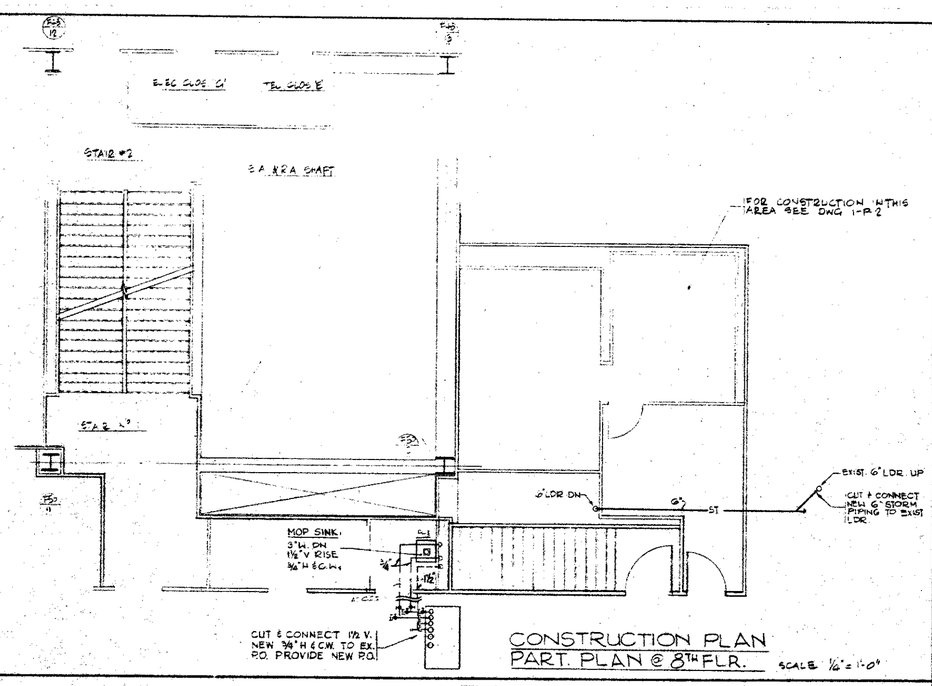

CONSTRUCTION PLAN
PART. PLAN @ 8TH FLR. SCALE 1/8" = 1'-0"

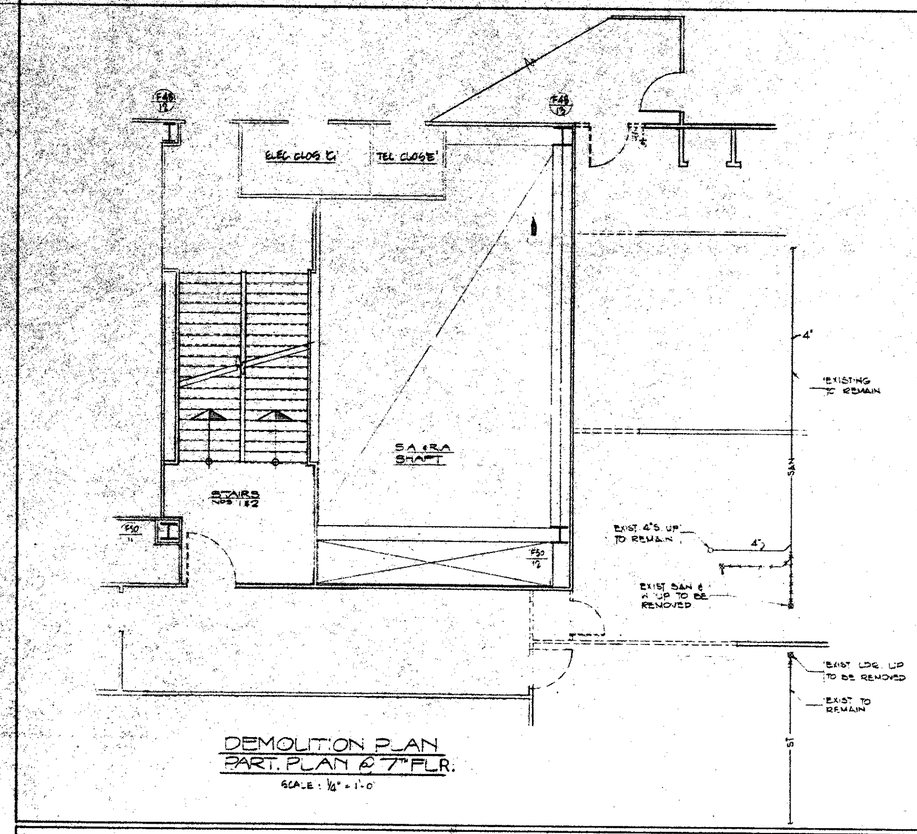

DEMOLITION PLAN
PART. PLAN @ 7TH FLR.
SCALE: 1/8" = 1'-0"

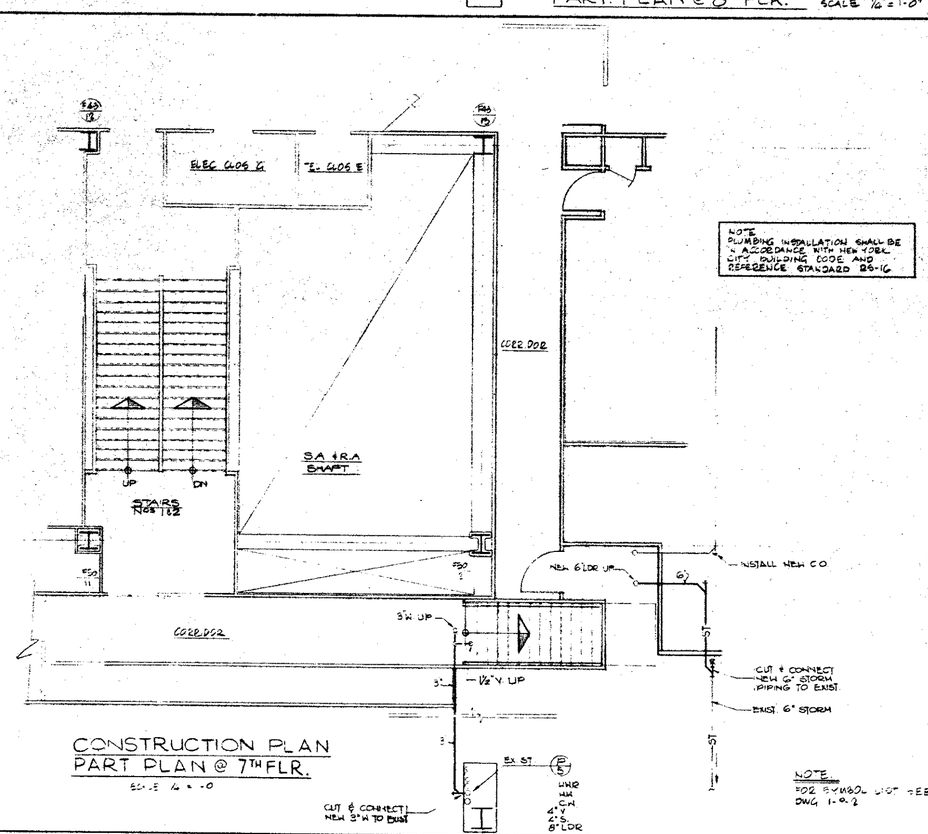

CONSTRUCTION PLAN
PART PLAN @ 7TH FLR.
SCALE 1/8" = 1'-0"

date	REVISIONS	no.
7/24/84	SUBMITTED TO P.A. FOR REVIEW	
9-3-84	SUBMITTED TO P.A. FOR REVIEW	
11-6-84	SUBMITTED TO P.A. FOR DEMER	

CEC
COMMODITIES EXCHANGE CENTER, INC.
FOUR WORLD TRADE CENTER
NEW YORK, NEW YORK 10048

EGRESS UPGRADE
PHASE 1
AREAS C & H

dwg. title
PART PLANS
7-TH & 8-TH FLOOR
PLUMBING

MS&J MEYER STRONG & JONES P.C.
MECHANICAL & ELECTRICAL ENGINEERS
200 PARK AVE NEW YORK, N.Y. 10166

SONSIGNORE BRIGNATI & MAZZOTTA, P.C. ARCHITECTS
370 SEVENTH AVENUE NEW YORK, NEW YORK 10001 (212) 868-8900

project 1930
scale 1/8" = 1'-0"
date 2/21/85
dwg. no. 1-P-1