
date	REVISIONS	no.
4/11/84	SUBMITTED TO P.A. FOR REVIEW.	
10/9/84	SUBMITTED TO P.A. FOR REVIEW	
11/14/84	SUBMITTED TO P.A FOR REVIEW	

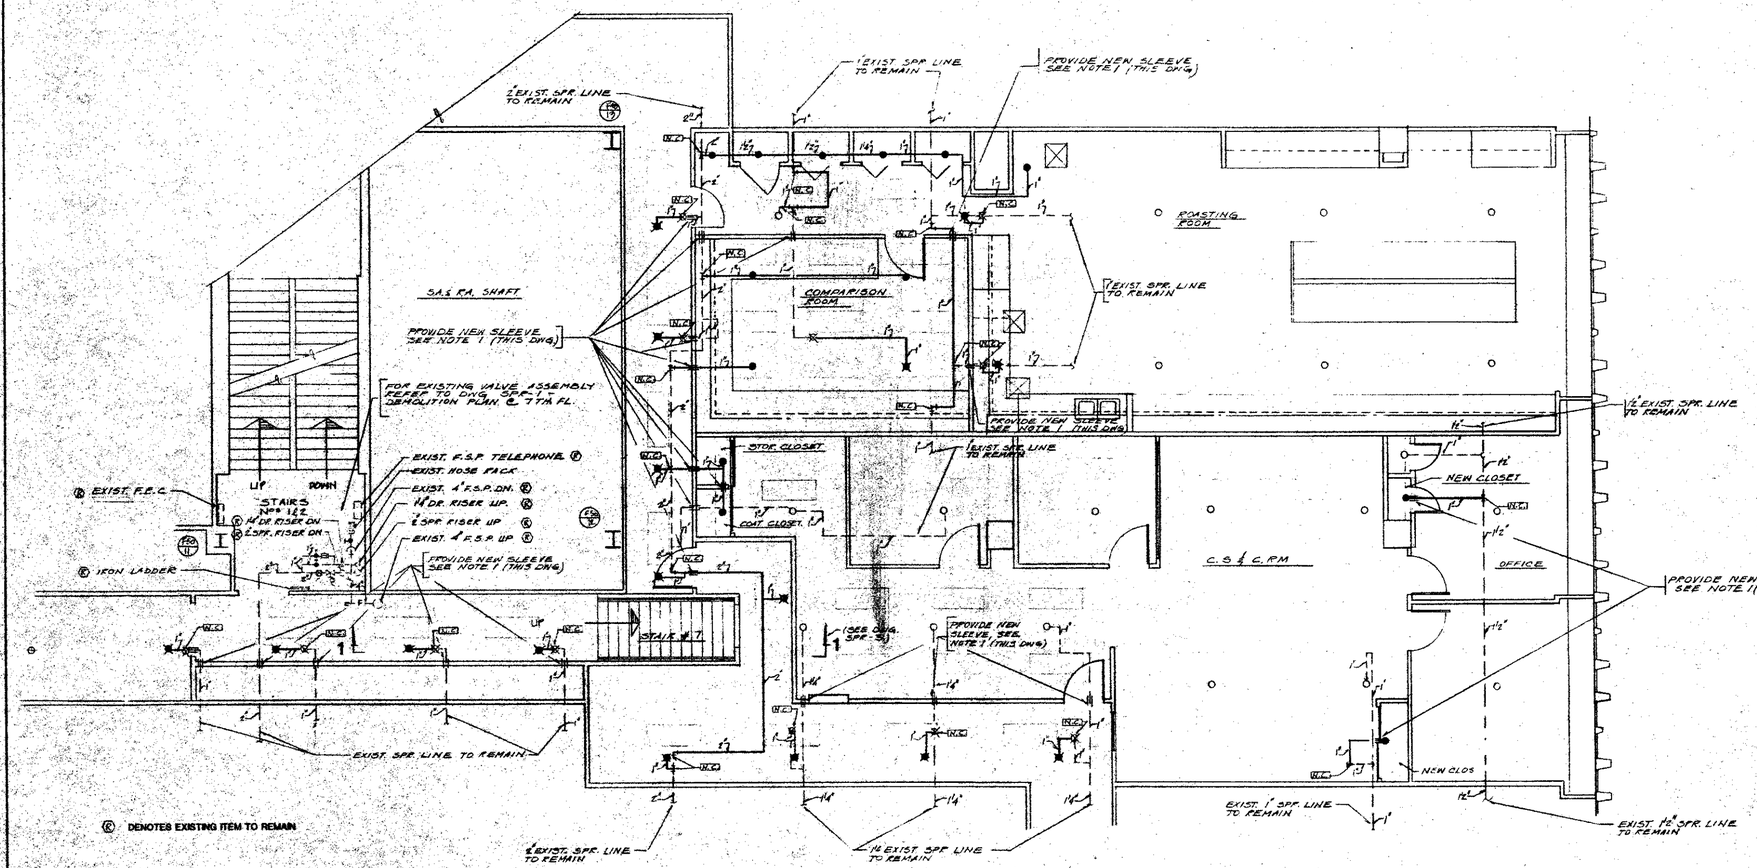

(E) DENOTES EXISTING ITEM TO REMAIN

CONSTRUCTION PLAN
PART PLAN AT 7-TH FLOOR

NOTE 1

PROVIDE NEW SLEEVES FOR EXISTING AND NEW SPR PIPES PENETRATING 2-HR RATED UPGRADING OR NEW PARTITIONS. CONTRACTOR TO SURVEY ALL SUCH CONDITIONS BEFORE SUBMITTING BIDS (TYPICAL FOR ALL UPGRADING OR NEW PARTITIONS)

NOTES :

1. FOR SPRINKLER LEGEND REFER TO DWG 1-SPR-1 (PHASE 1)
2. FOR EXACT LOCATION OF THE AREAS INDICATED ON THE DWG. SEE ARCH. PLAN L-2 (7 TH. FL. KEY PLAN) & L-1 (8 TH. FL. KEY PLAN)

MSJ MEYER STRONG & JONES, PC
MECHANICAL & ELECTRICAL ENGINEERS
230 PARK AVE NEW YORK N.Y. 10169

SONSIGNORE BRIGNATI & MAZZOTTA, P.C. ARCHITECTS
370 SEVENTH AVENUE NEW YORK NEW YORK 10001 (212) 868 8900

CEC
COMMODITIES EXCHANGE CENTER, INC.
FOUR WORLD TRADE CENTER
NEW YORK, NEW YORK 10048

EGRESS UPGRADE
PHASE 1
AREA C & H

PART PLAN
7-TH FLR
SPRINKLER

project 1930
scale 1/4"-1'-0"
date 2-21-84
dwg no. 1-SPR-2