
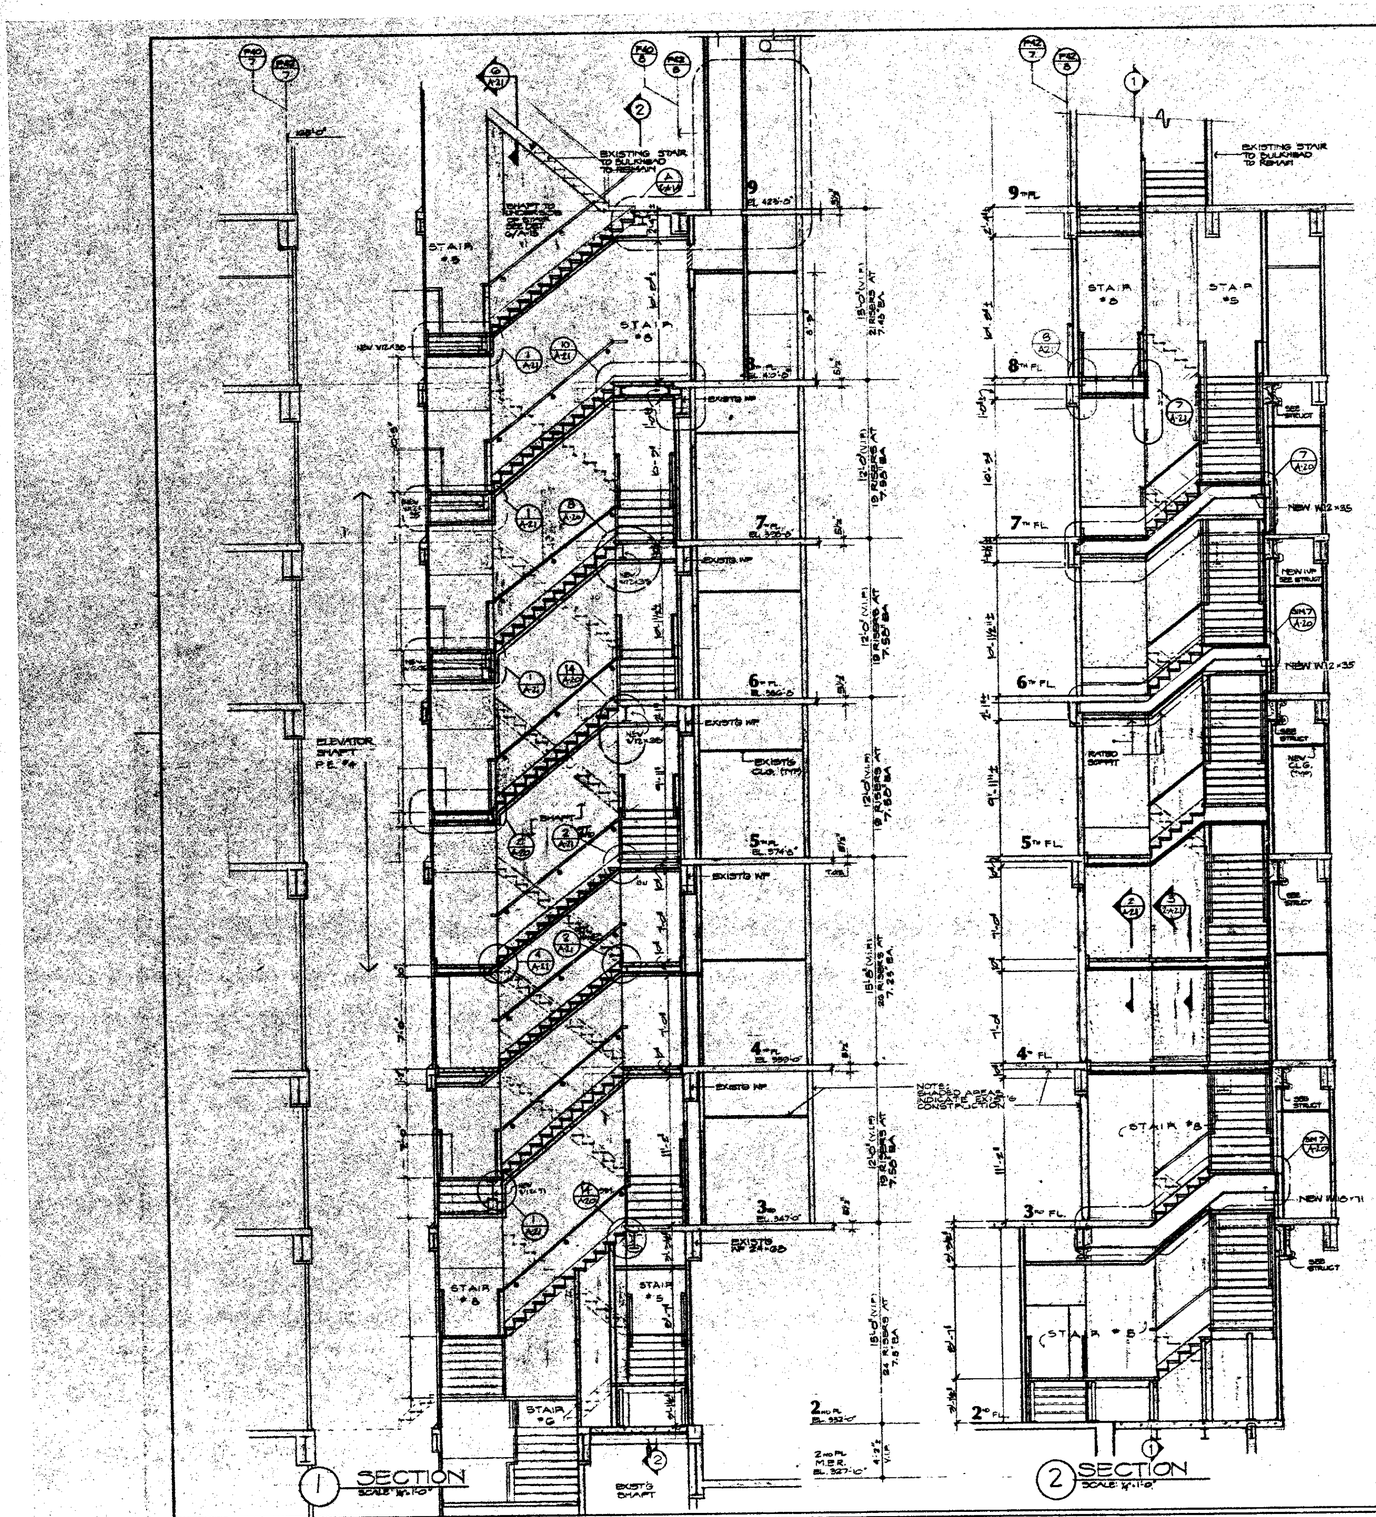


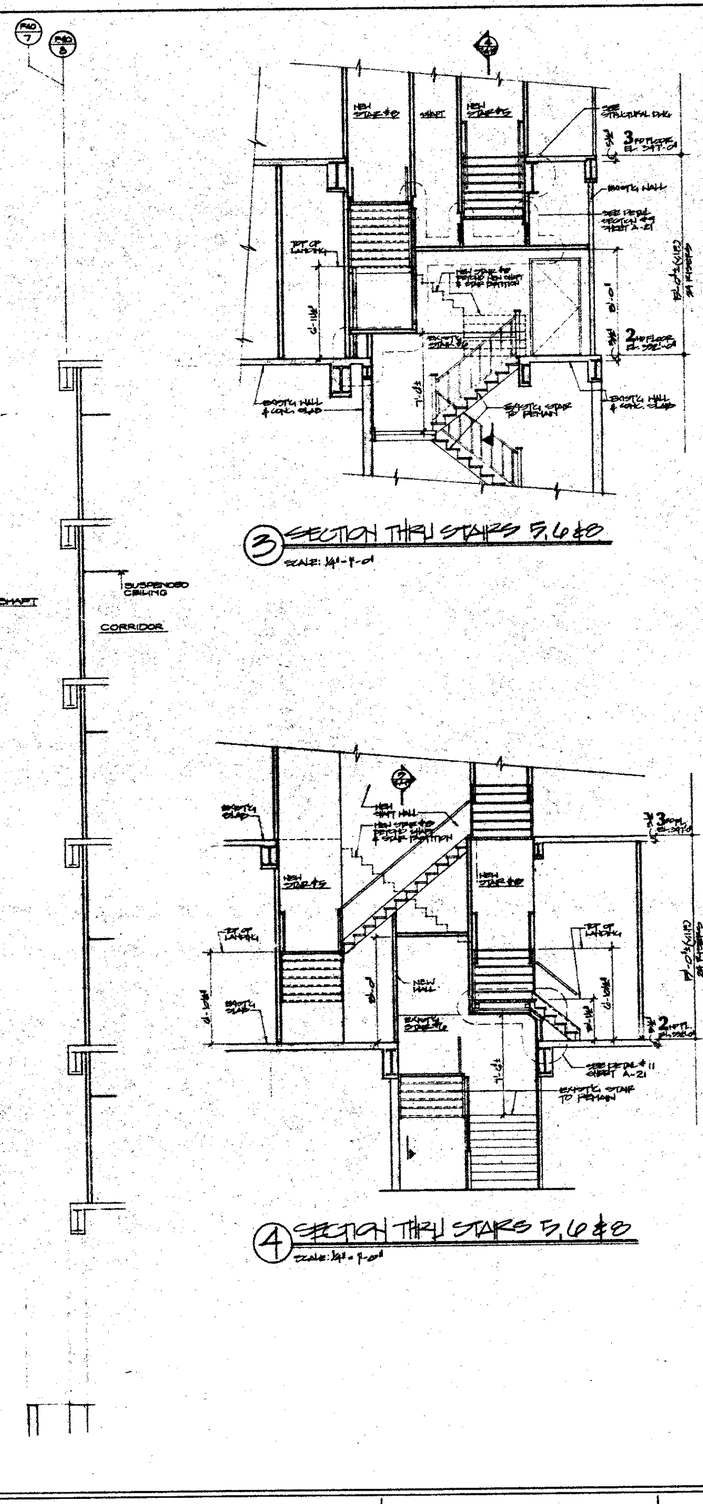

date	REVISIONS	no.
2/24/04	SUBMITTED TO DOT AUTHORITY FOR REVIEW	
7/7/04	REVISED TO COMPLY WITH D.A. COMMENTS	1
08/04	SUBMITTED TO PORT AUTHORITY FOR REVIEW	
9/16/04	SUBMITTED TO P.A. FOR REVIEW & GENERAL REVISIONS TO COMPLY W/ D.A. COMMENTS	2

CEC
COMMODITIES EXCHANGE CENTER, INC.
FOUR WORLD TRADE CENTER
NEW YORK, NEW YORK 10048

EGRESS UPGRADE
PHASE 1 AREA D

dwg. title:
VERTICAL STAIR SECTIONS

project 1830
scale 1/4"=1'-0"
date 2/21/04

dwg. no.
2-A-19

SCHIMENTI BRIGNATI & MAZZOTTA, P.C. ARCHITECTS
370 SEVENTH AVENUE NEW YORK, NEW YORK 10001 (212) 244-8600