
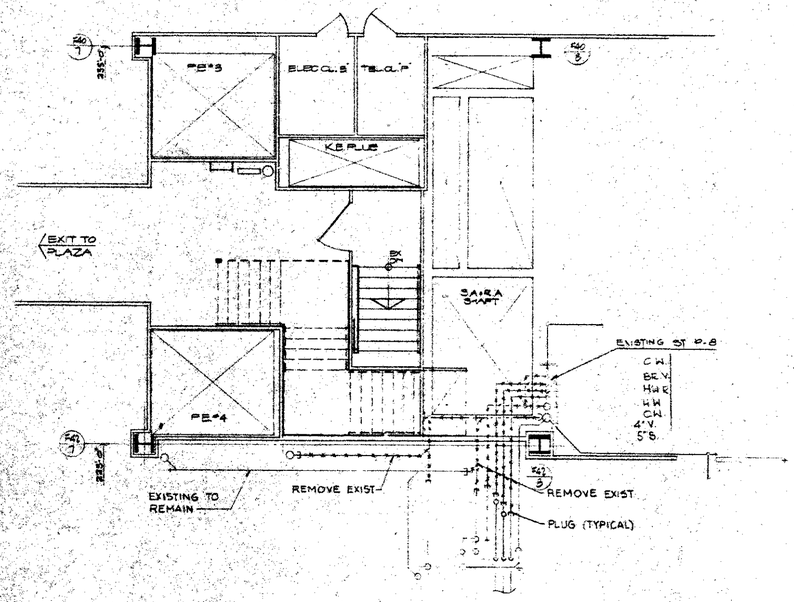


DEMOLITION PLAN

SCALE ⅛" = 1'-0"

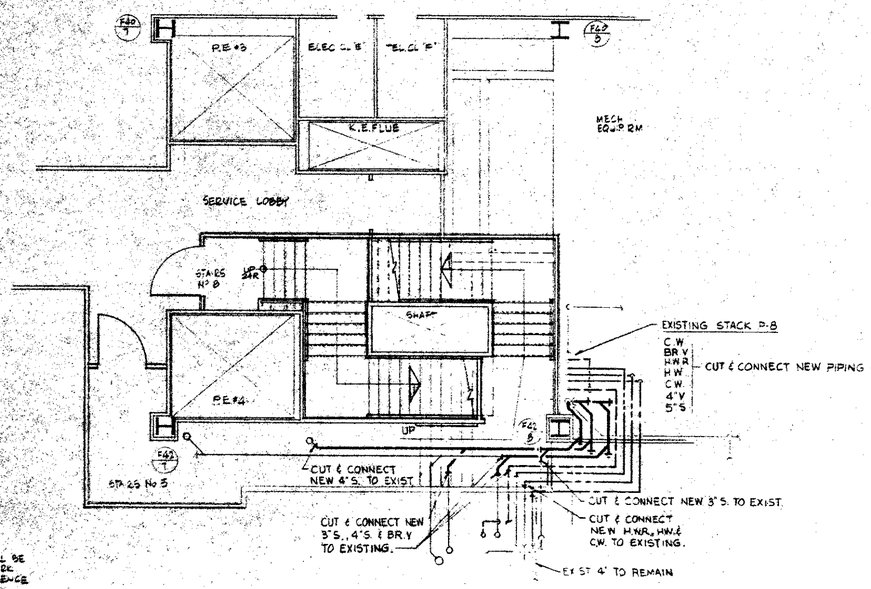

NOTE
PLUMBING INSTALLATION SHALL BE IN ACCORDANCE WITH NEW YORK BUILDING CODE AND REFERENCE STANDARD RS-16

CONSTRUCTION PLAN

SCALE ⅛" = 1'-0"

NOTE
FOR SYMBOL LIST SEE DWG 1-0.1

date	REVISIONS	no.
2/21/84	SUBMITTED TO P.A. FOR REVIEW	
08-84	SUBMITTED TO P.A. FOR REVIEW	
11/6/84	SUBMITTED TO P.A. FOR REVIEW	

CEC
COMMODITIES EXCHANGE CENTER, INC.
FOUR WORLD TRADE CENTER
NEW YORK, NEW YORK 10048

EGRESS UPGRADE
PHASE 2 AREA D

dwg. title:
PART PLANS
2-ND FLOOR
PLUMBING

MS&J MEYER STRONG & JONES, P.C.
MECHANICAL & ELECTRICAL ENGINEERS
230 PARK AVE. NEW YORK, N.Y. 10017

SENSENIORE SERGNATI & MAZZOTTA, P.C. ARCHITECTS
370 SEVENTH AVENUE NEW YORK, NEW YORK 10001 (212) 868-8900

project 1930
scale 1/8" = 1'-0"
date 2/21, 84

dwg no.
2-P-1