
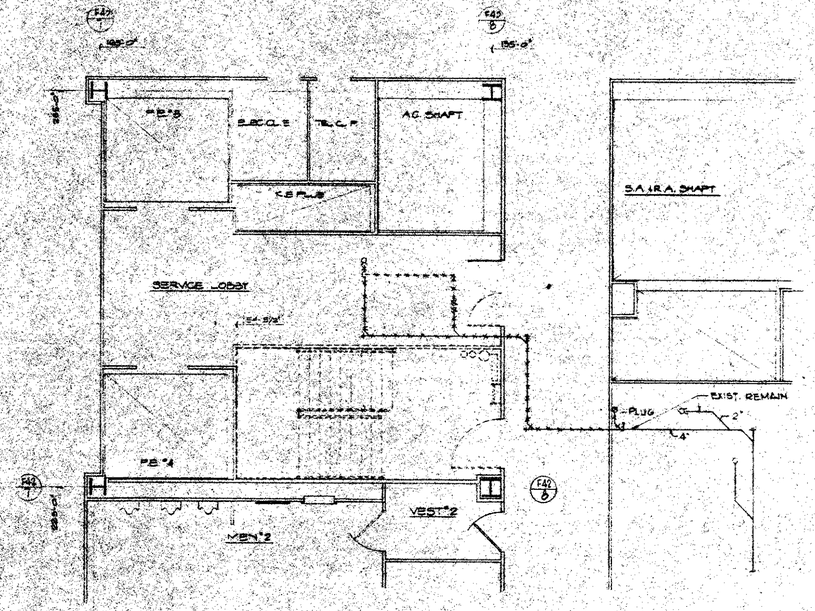


DEMOLITION PLAN

SCALE: 1/4" = 1'-0"

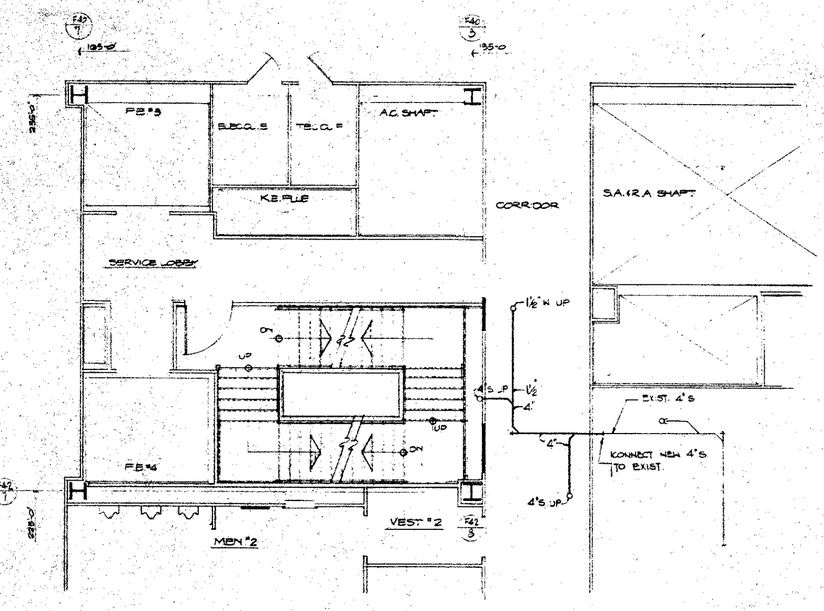

CONSTRUCTION PLAN

SCALE: 1/4" = 1'-0"

NOTE:
PLUMBING INSTALLATION SHALL BE IN ACCORDANCE WITH NEW YORK CITY BUILDING CODE AND REFERENCE STANDARD RS-16

NOTE:
FOR SYMBOL LIST SEE DWG. 1-0-1

date	REVISIONS
2/21/94	SUBMITTED TO P.A. FOR REVIEW
0-8-94	SUBMITTED TO P.A. FOR REVIEW
11-6-94	SUBMITTED TO P.A. FOR REVIEW

CEC

COMMODITIES EXCHANGE CENTER, INC.
FOUR WORLD TRADE CENTER
NEW YORK, NEW YORK 10048

EGRESS UPGRADE
PHASE 2 AREA D

dwg. title:
PART PLANS
7-TH FLOOR
PLUMBING

MS&J MEYER STRONG & JONES P.C. MECHANICAL & ELECTRICAL ENGINEERS & PLANNERS

SONSIONORE BRIGNATI & MAZZOTTA, P.C. ARCHITECTS
370 SEVENTH AVENUE NEW YORK, NEW YORK 10001 (212) 868-8000

project 1930
scale 1/4"=1'-0"
date 2/21/94

dwg no
2-P-2