
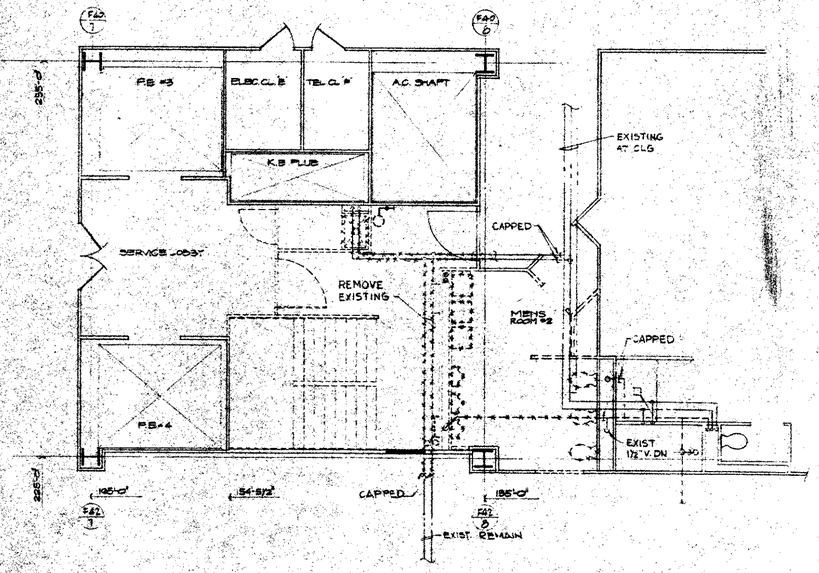


DEMOLITION PLAN

SCALE: ¼" = 1'-0"

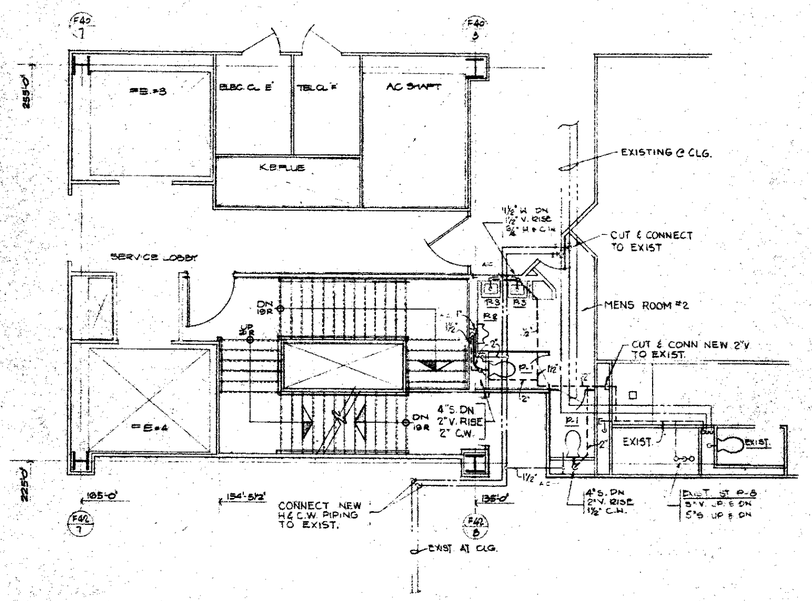

CONSTRUCTION PLAN

SCALE: ¼" = 1'-0"

NOTE:
PLUMBING INSTALLATION SHALL BE IN ACCORDANCE WITH NEW YORK CITY BUILDING CODE AND REFERENCE STANDARD RS-16

NOTE
FOR SYMBOL ... SEE DWG P-0.2

date	REVISIONS
2/21/84	SUBMITTED TO P.A. FOR REVIEW
10-25-84	RESUBMITTED TO P.A. FOR REVIEW
11-16-84	SUBMITTED TO P.A. FOR REVISAL

CEC
COMMODITIES EXCHANGE CENTER, INC.
FOUR WORLD TRADE CENTER
NEW YORK, NEW YORK 10048

EGRESS UPGRADE
PHASE 2 AREA D

dwg. title:
PART PLANS
8-TH FLOOR
PLUMBING

project 1930
scale 1/4" = 1'-0"
date 12-21-84
dwg no. P-4

MS&J MEYER STRONG & JONES P.C. MECHANICAL & ELECTRICAL ENGINEERS
SONSIONORS BRIGNATI & MAZZOTTA, P.C. ARCHITECTS
370 SEVENTH AVENUE NEW YORK, NEW YORK 10001 (212) 868 8800