
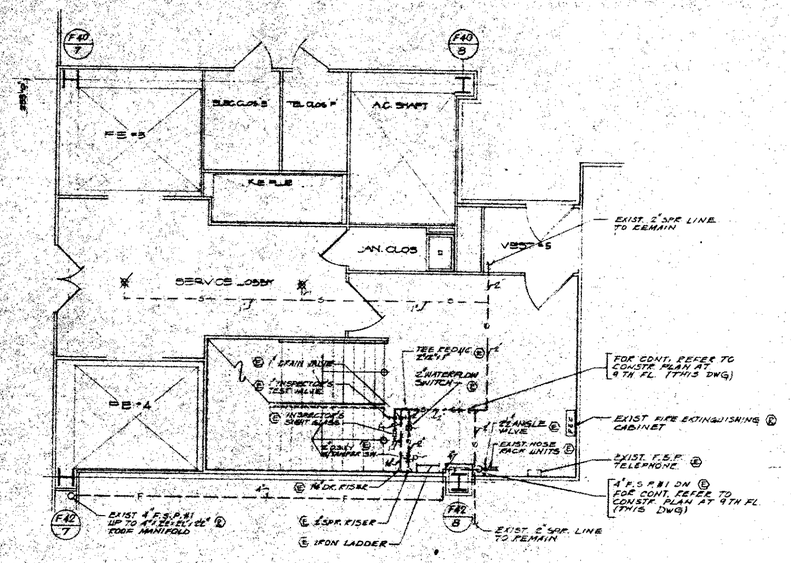


Ⓔ DENOTES EXISTING ITEM TO BE REMOVED

DEMOLITION PLAN 9TH FLOOR

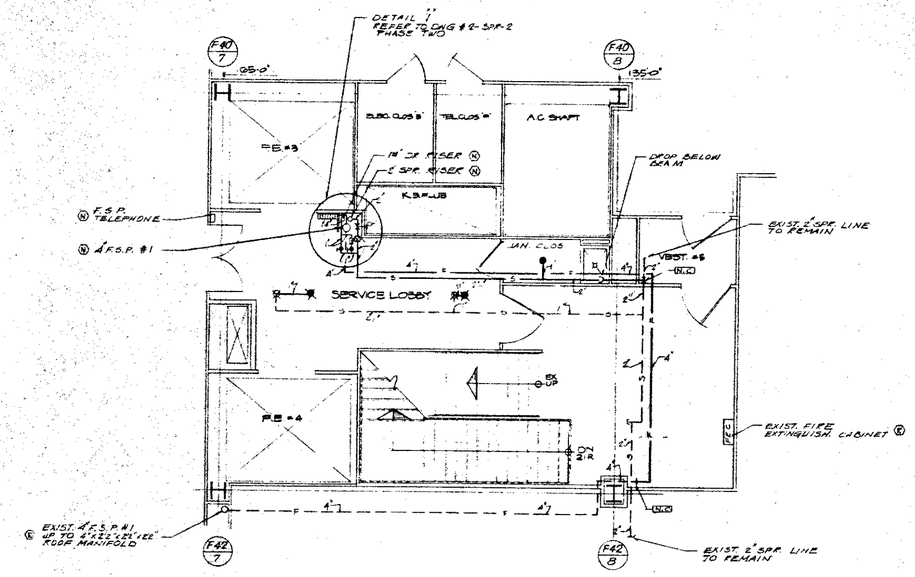

CONSTRUCTION PLAN 9TH FLOOR

Ⓝ DENOTES NEW ITEM

Ⓡ DENOTES EXISTING ITEM TO REMAIN

NOTE
FOR SPR. LEGEND REFER TO
DWG 2-SPR-1 (PHASE 2)

REVISIONS

date	
2/10/84	SUBMITTED TO [illegible] FOR REVIEW
4/84	SUBMITTED TO [illegible] FOR REVIEW
7/84	SUBMITTED TO [illegible] FOR REVIEW

CEC
COMMODITIES EXCHANGE CENTER, INC.
ONE [illegible] WORLD TRADE CENTER
NEW YORK, NEW YORK [illegible]

EGRESS UPGRADE
PHASE 2
AREA D

dwg. title:
PARTIAL PLANS
9TH FLOOR
SPRINKLER

MSJ MEYER STRONG & JONES, P.C.
MECHANICAL & ELECTRICAL ENGINEERS
[illegible] PARK AVE. NEW YORK, N.Y. [illegible]

SONSIGNORE BRIGNATI & MAZZOTTA, P.C. ARCHITECTS
370 SEVENTH AVENUE NEW YORK, NEW YORK 10001 (212) 868 8200

project: 3930
scale: 1/4"=1'-0"
date: 3-21-84

2-3-3