

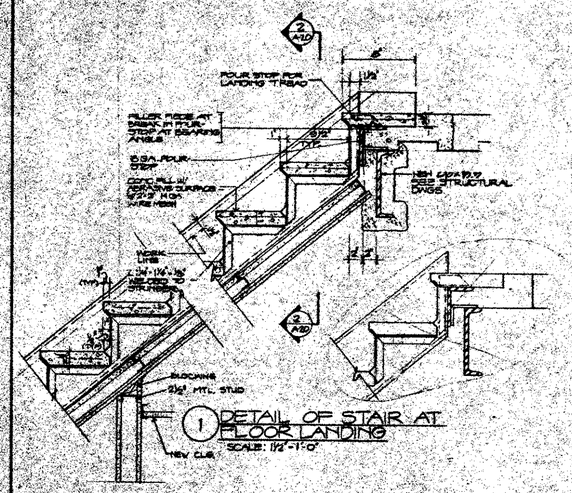



1 DETAIL OF STAIR AT FLOOR LANDING
SCALE: 1½"=1'-0"

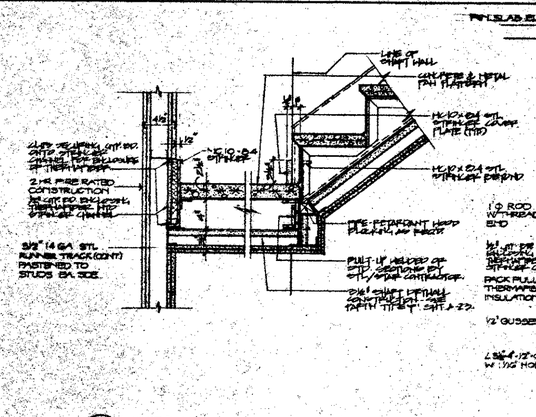


3A DETAIL
SCALE: 3"=1'-0"

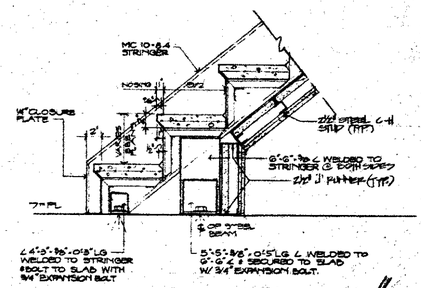


4 STAIR DETAIL
SCALE: 1½"=1'-0"

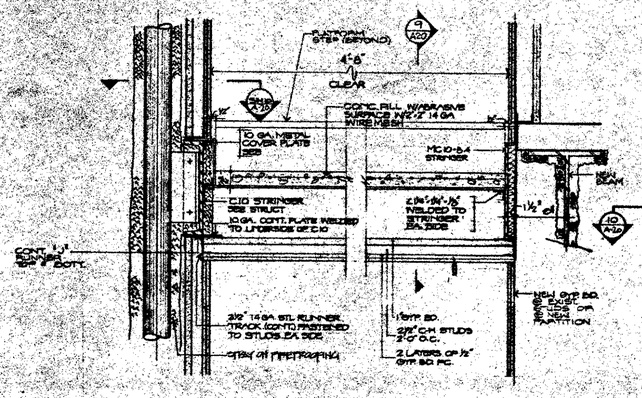


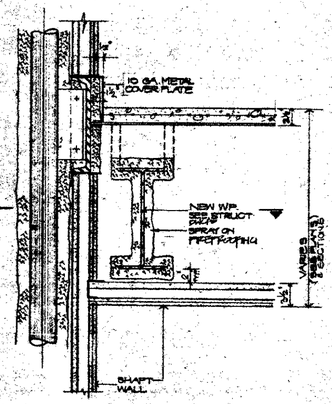


6 SECTION thru WF @ 3RD, 6TH
SCALE: 1½"=1'-0"

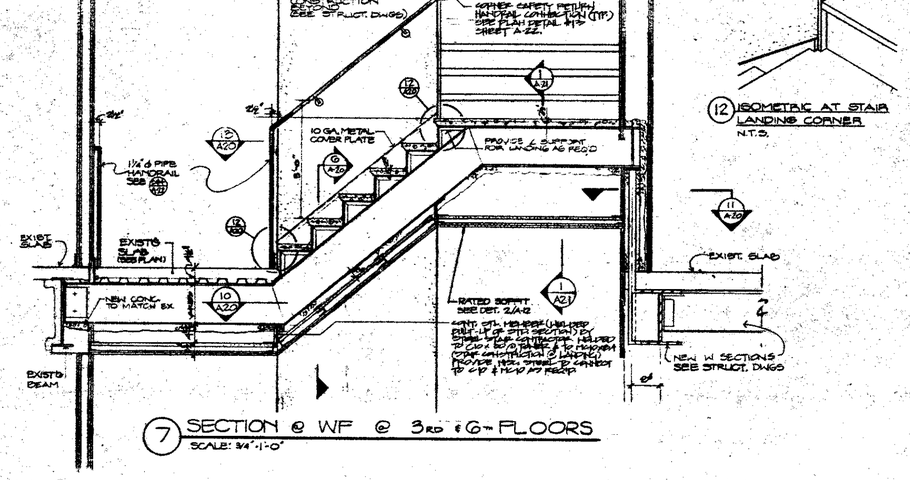


7 SECTION @ WF @ 3RD & 6TH FLOORS
SCALE: ¾"=1'-0"

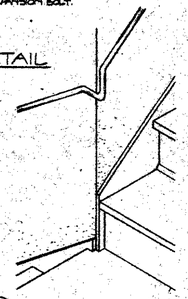


12 ISOMETRIC AT STAIR LANDING CORNER
N.T.S.

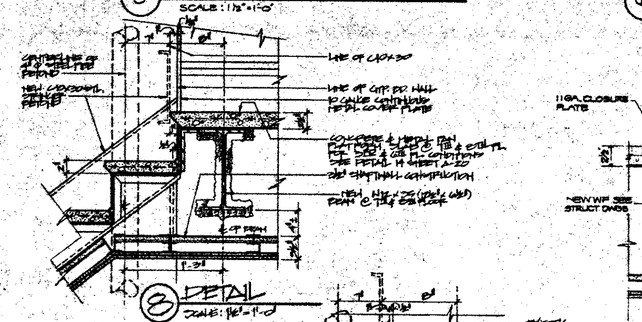

5 DETAILS OF STRINGER @ WALL
SCALE: 1½"=1'-0"

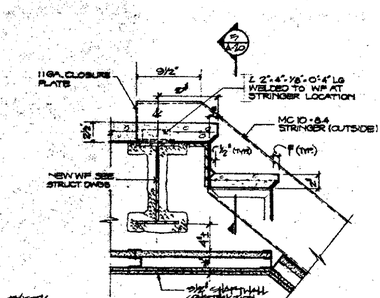


8 DETAIL
SCALE: 1½"=1'-0"

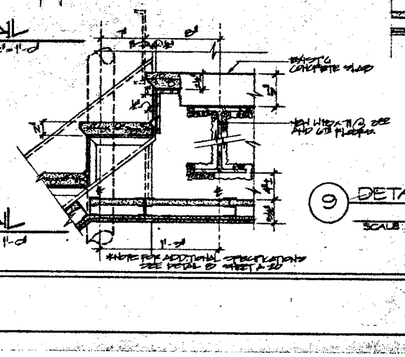


14 DETAIL
SCALE: 1½"=1'-0"


9 DETAIL @ WF & STRINGER: 7TH & 8TH FLOORS
SCALE: 1½"=1'-0"

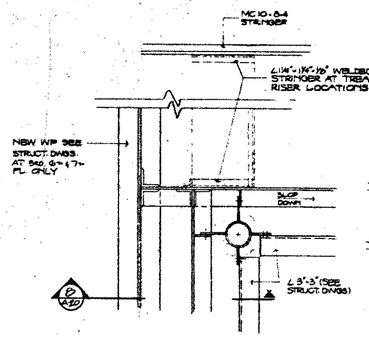

10 PLAN SECTION OF TOWER
SCALE: 1½"=1'-0"

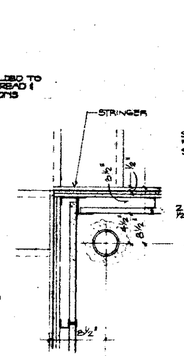

13 SECT. ABOVE STAIR
1½"=1'-0"

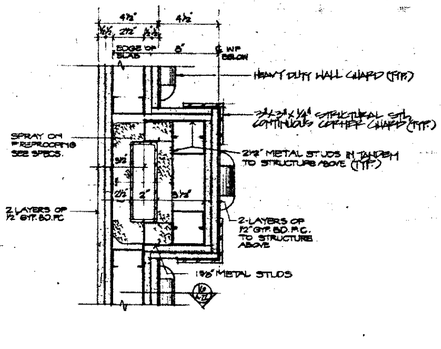

11 SECT'N thru STRUCTURAL TUBE
3"=1'-0"

date	REVISIONS	no.
2/21/84	submitted to port authority for review	
4/7/84	revised to comply with P.A. comments	1
10/8/84	submitted to port authority for review	
11/16/84	submitted to P.A. for rev. 2 w/ general rev. signs to comply w/ P.A. comments	2

CEC
COMMODITIES EXCHANGE CENTER, INC.
FOUR WORLD TRADE CENTER
NEW YORK, NEW YORK 10048

EGRESS UPGRADE
PHASE 1&2

DRWG TITLE:
STAIR SECTIONS & DETAILS

SCHNEIDER BRIGNATI & MAZZOTTA, P.C. ARCHITECTS
370 SEVENTH AVENUE NEW YORK, NEW YORK 10001 (212) 695-6600

project no.
scale As Noted
date 2/21/84

dwg no.
A-20