

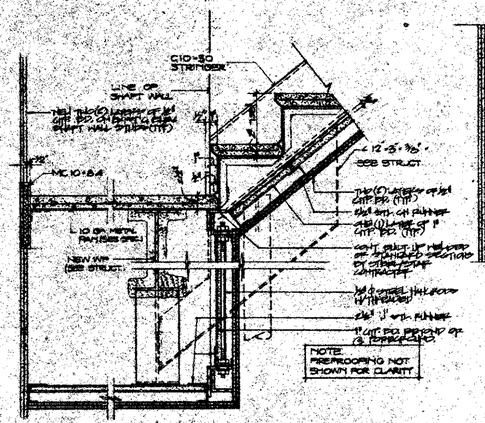



1 DETAIL @ 6th FLOOR
SCALE: 1½"=1'-0" ELEV. 372'-7½"

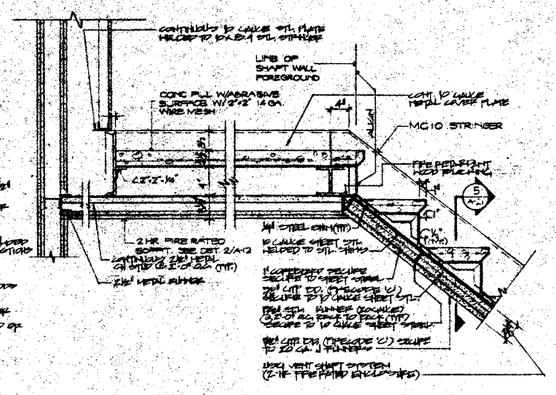

2 INTERMEDIATE LANDING
ELEV: 366'-10"
SCALE: 1½"=1'-0"

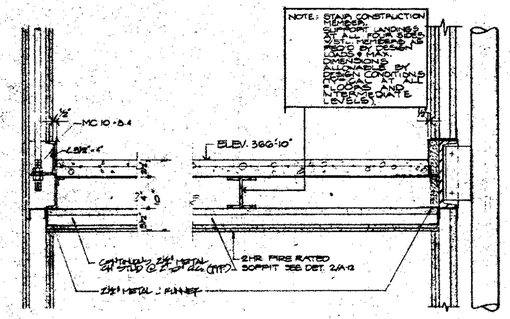


3 SECTION thru LANDING
ELEV 366'-5"
SCALE: 1½"=1'-0"

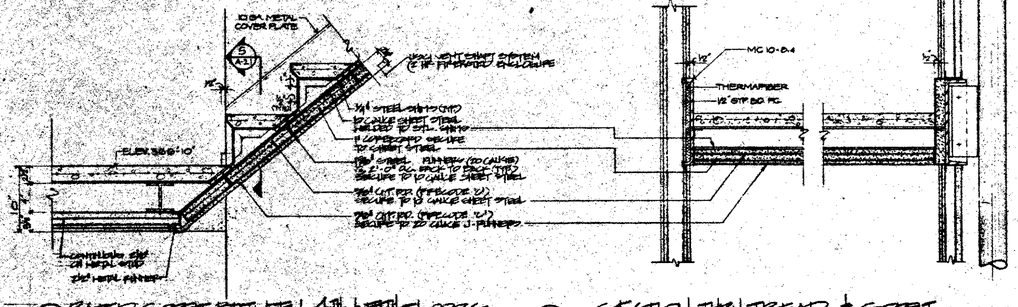


4 RATED SOFFIT BETWEEN 4th & 5th FLOORS
SCALE: 1½"=1'-0"


5 SECTION THRU TREAD & SOFFIT
SCALE: 1½"=1'-0"

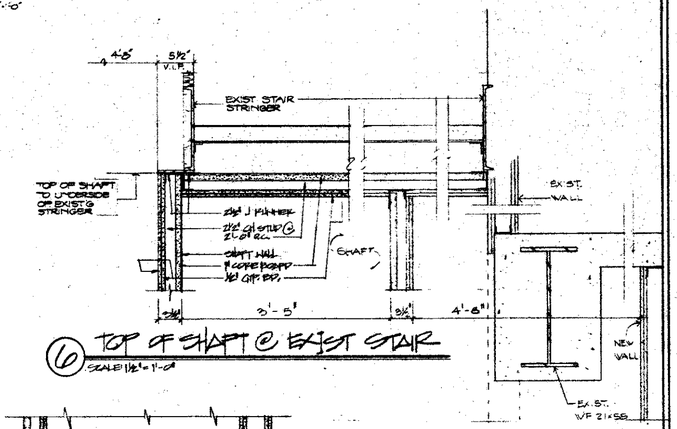


6 TOP OF SHAFT @ EXIST STAIR
SCALE: 1½"=1'-0"

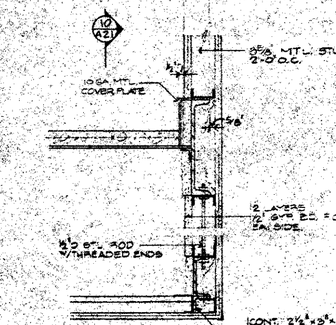


7 DETAIL @ 8th FLOOR
1½"=1'-0"

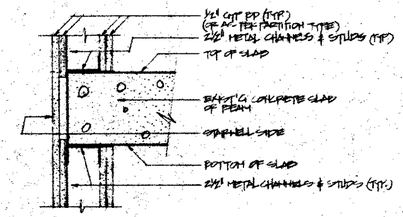


8 TYPICAL SECTH @ SPANDRELL SLAB OPENING
SCALE: 3"=1'-0"
NOTE: THIS CONDITION = TYPICAL @ SPANDRELLS. THE HEIGHT OF CONCRETE SLAB IS REQUIRED (AS REQUIRED FOR HIGH STAIRS) AND ONE (1) LAYER OF GYP BD AT THE NEW PARTITION BELOW ET. (ALIGNED THE FACE OF THE CONCRETE SLAB OPENING (WITHIN SPANDRELL) TO THE NEW PARTITION ABOVE

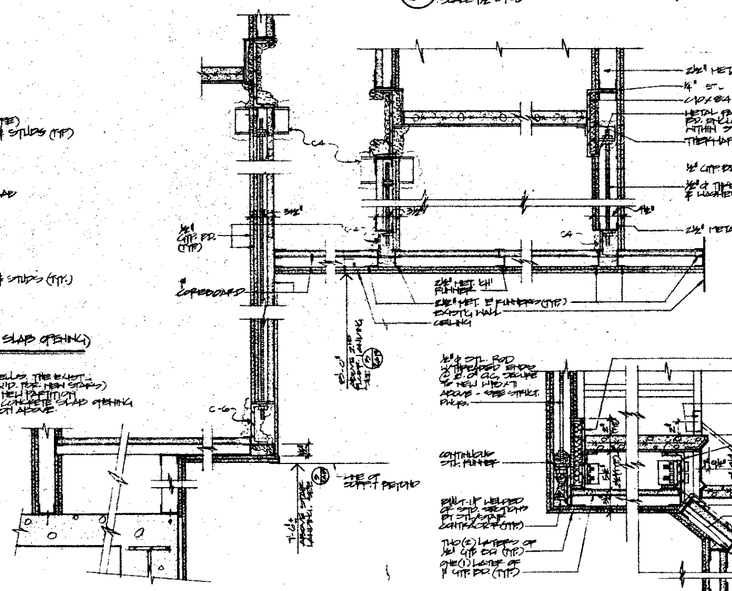

9 DETAIL @ SHAFT BOTTOM
1½"=1'-0"

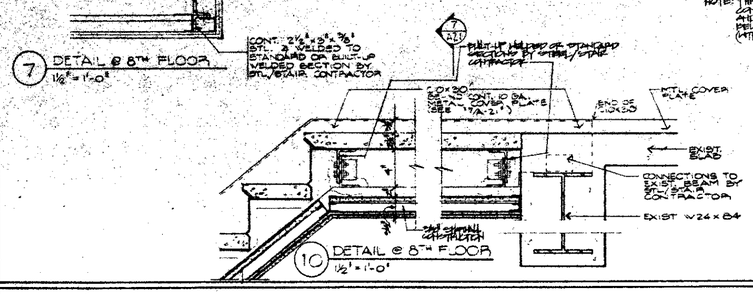

10 DETAIL @ 8TH FLOOR
1½"=1'-0"

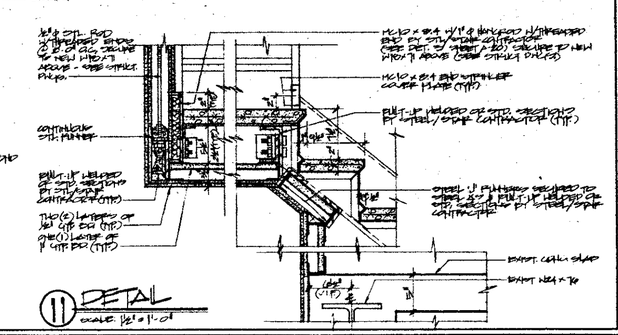

11 DETAIL
SCALE: 1½"=1'-0"

date	REVISIONS	no.
12/20/04	SUBMITTED TO DEP AUTHORITY FOR REVIEW	
9-7-05	RESUBMITTED TO COMPLY W/ DEP COMMENTS	1
10/19/05	SUBMITTED TO PORT AUTHORITY FOR REVIEW	
11/14/05	SUBMITTED TO P.A. FOR REVIEW AND GENERAL REVISIONS TO COMPLY W/ P.A. COMMENTS	2

CEC
COMMODITIES EXCHANGE CENTER, INC.
FOUR WORLD TRADE CENTER
NEW YORK, NEW YORK 10048

EGRESS UPGRADE
PHASE 1&2

STAIR SECTIONS & DETAILS

SONSINORE BRIGNATI & MAZZOTTA, P.C. ARCHITECTS
370 SEVENTH AVENUE NEW YORK, NEW YORK 10001 (212) 868 8800

project 1750
scale AS NOTED
date 2/14/05

dwg no. A-21