

NOTE: ALL PIECES & ITEMS AT HEADWALL EXISTING WALLS SHALL BE CHECKED AS TO THEIR FINE FITTING, WHEN OPERATING, SHALL BE COMPATIBLE TO NEW DOORWAY WALL FRAMEWORK & AS ACCORDANCE WITH CODES & ITS REQUIREMENTS. REPLACE EXISTING DOORS & FRAMES AS REQUIRED WITH NEW DOORS & FRAMES FOR PROPER PRESENTING.
CONTRACTOR SHALL VERIFY EXISTING CONDITIONS AND REPORT TO ARCHITECT 5 DAYS PRIOR TO BID SUBMISSIONS.

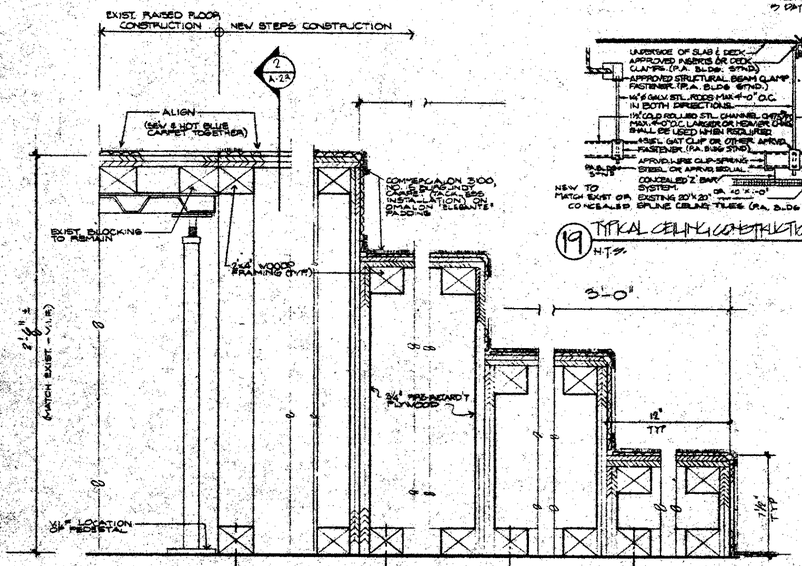


1 SECTION OF STAIRS @ EXPANSION ZOOM


19 TYPICAL CEILING CONSTRUCTION DETAIL
N.T.S.

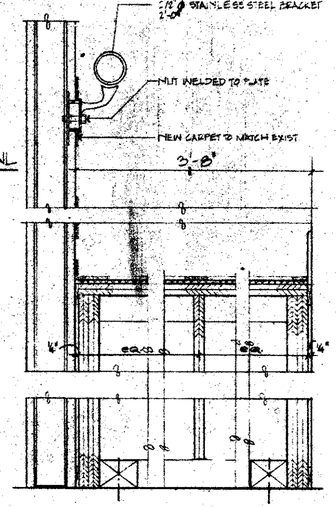


2 SECTION

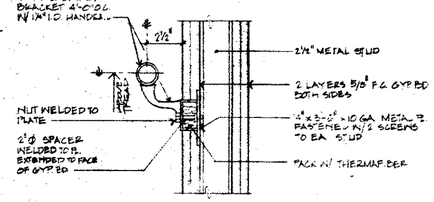


3 HANDRAIL DETAIL
SCALE: 3"=1'-0"

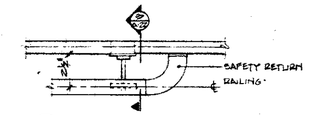


4 HANDRAIL RETURN
SCALE: 3"=1'-0"

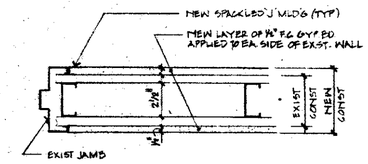


5 WALL DETAIL @ DOOR (JAMB)
SCALE: 3"=1'-0"

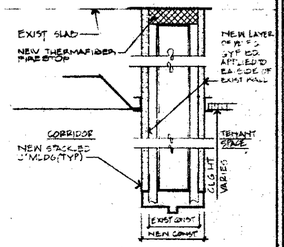

6 WALL DETAIL @ DOOR (HEAD)
SCALE: 3"=1'-0"

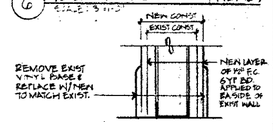


7 WALL DETAIL @ BASE
SCALE: 3"=1'-0"

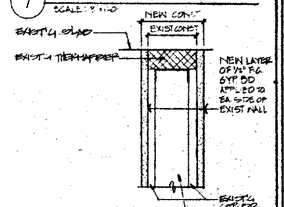


8 WALL DETAIL @ CEILING
SCALE: 3"=1'-0"
2 1/2" FIRE RATED PARTITION


REMOVE PORTION OF GYP BD (AS REQ'D) FOR ENTIRE HT. OF EXIST'G PARTITION & PACK W/ SOUND THERMA FIBER TO SLAB ABOVE. RE-INSTALL GYP. BD. & MATCH EXISTS.

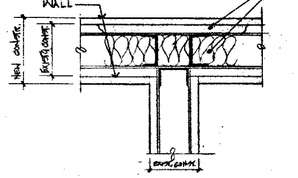


9 WALL DETAIL
SCALE: 3"=1'-0"

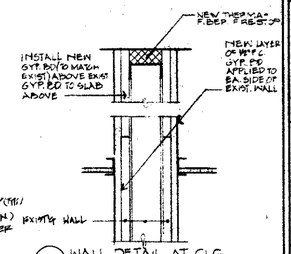


10 WALL DETAIL AT CLG.
SCALE: 3"=1'-0"

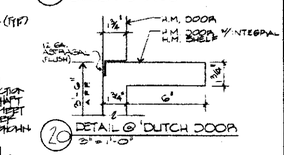


10 DETAIL @ 'DUTCH DOOR'
3"=1'-0"

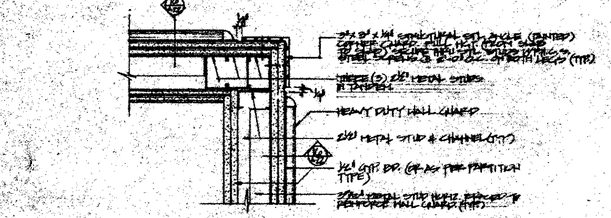


15 SECTN. @ CORNER GUARD OF PARTITION (TYP.)
SCALE: 3"=1'-0"
(GUARDS 3, CORRIDORS OUTSIDE OF SUITE #'S 9 & 10 FLOORS 2, 3, 4, 5, 7, 8 & 9. SEE NOTE 8

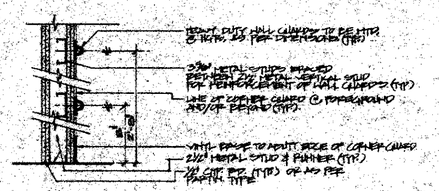


16 SECTN THRU PARTN. & WALL GUARDS (TYP.)
SCALE: 1 1/2"=1'-0"

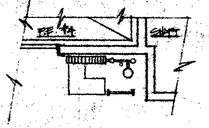


17 PLAN OF HOSE RACK & FL. BUMPER (TYP.)
SCALE: 1 1/2"=1'-0"

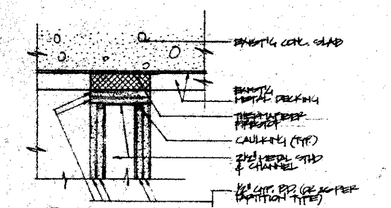


13 PARTITION PERPENDICULAR TO METAL DECK (TYP.)
SCALE: 3"=1'-0"
NOTE: FOR 1 HR. FIRE RATED PARTITIONS APPLY ONLY ONE LAYER OF GYP. BD. BELOW DECKING

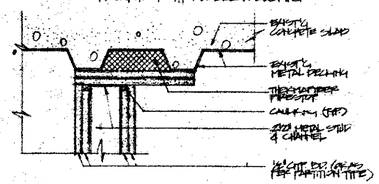

14 PARTITION PARALLEL TO METAL DECK (TYP.)
SCALE: 3"=1'-0"
NOTE: IF PARTITION IS LOCATED UNDER DECKING RUNNER MUST BE FASTENED TO ALUMINUM METAL DECK W/ POWDER ACTUATED FASTENERS. USE FURRING CHANNELS TO WHICH RUNNER MAY BE FASTENED. WHERE PARTITION IS LOCATED MORE THAN 2' FROM EDGE OF DECKING

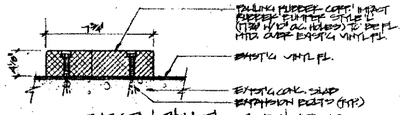


18 SECTN THRU FLOOR BUMPER (TYP.)
SCALE: 1 1/2"=1'-0"

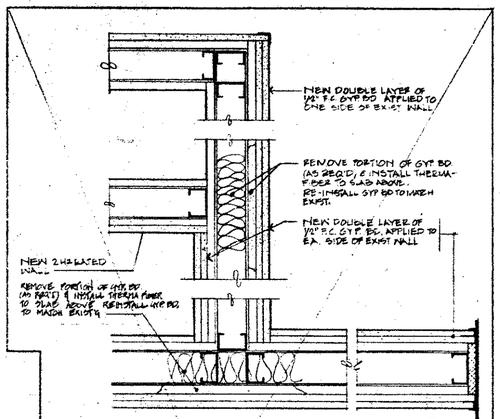


11 WALL DETAIL
SCALE: 3"=1'-0"

VOID

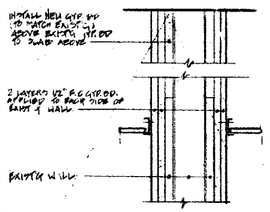

12 WALL DETAIL @ CLG.
SCALE: 3"=1'-0"

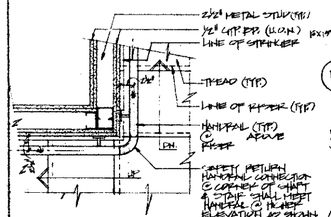

13 HANDRAIL CONNECTION DETAIL
SCALE: 1 1/2"=1'-0"

date	REVISIONS	no.
2/21/04	SUBMITTED TO DOT/AUTHORITY FOR REV. BID	
9-7-04	REVISED TO COMPLY W/ DOT COMMENTS	1
10/8/04	SUBMITTED TO DOT FOR 90% REVIEW AND GENERAL REVISIONS	2
11/16/04	REVISED TO DOT FOR REV BID	

CEC
COMMODITIES EXCHANGE CENTER, INC.
FOUR WORLD TRADE CENTER
NEW YORK, NEW YORK 10048

EGRESS UPGRADE

PHASE 1&2

MISC. DETAILS

RONSIGNORE BRIGNATI & MAZZOTTA, P.C. ARCHITECTS
370 SEVENTH AVENUE NEW YORK, NEW YORK 10001 (212) 868 8900

project 1930
scale AS NOTED
date 2/21/04

dwg no.
A-22