

date	REVISIONS	no.
2-21-84	SUBMITTED TO P.A. FOR REVIEW	
9-7-84	REVISED AS PER P.A. COMMENTS	1
10-8-84	SUBMITTED TO P.A. FOR "E" & SEL. REVISIONS	2
11-16-84	SUBMITTED TO P.A. FOR "E" & SEL. REVS. & GEN. REVS. TO "G". P.A. COMMENTS	3

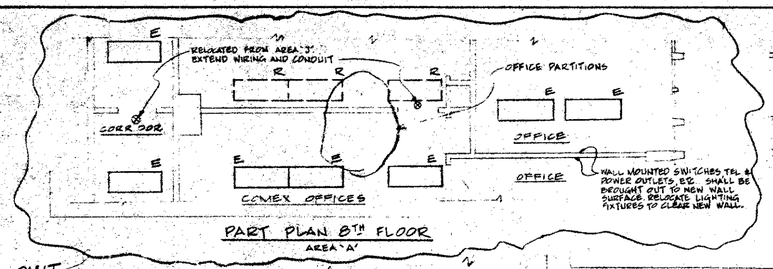


PART PLAN 8TH FLOOR
AREA 'A'

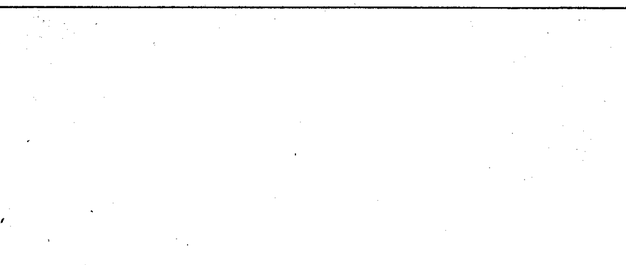


PART PLAN 8TH FLOOR - AREA 'J'

OMIT

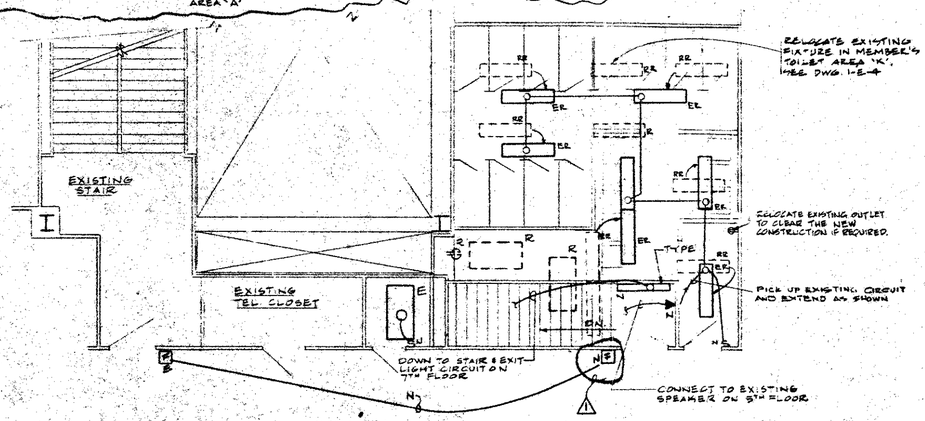


PART PLAN OF 8TH FLOOR - SOUTH LIGHTING
SCALE: 1/4" = 1'-0"


AREA - 'C'

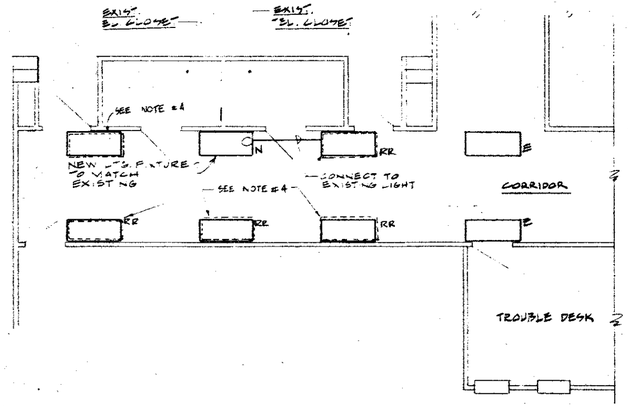


PART PLAN OF 7TH FLOOR - SOUTH - LIGHTING
SCALE: 1/4" = 1'-0"

AREA - 'G'

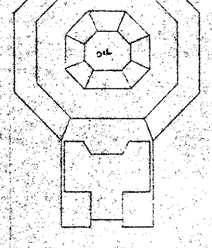


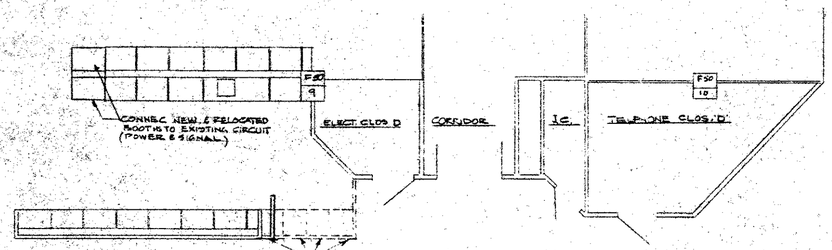

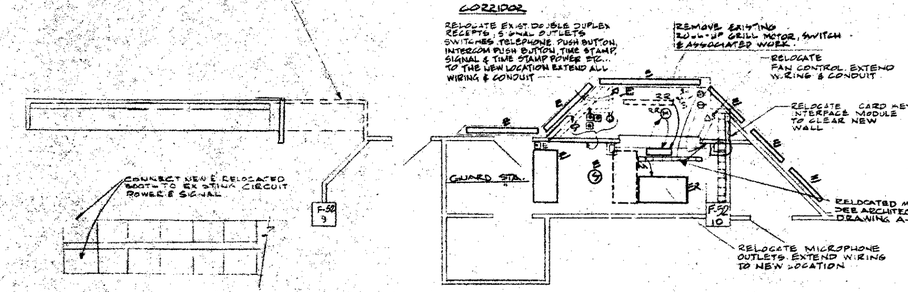

PART PLAN OF 8TH FLOOR - SOUTH
SCALE: 1/4" = 1'-0"

AREA - 'B'

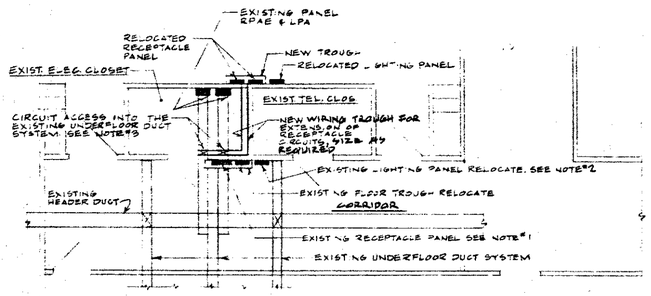

PART PLAN OF 7TH FLOOR - SOUTH POWER
SCALE: 1/4" = 1'-0"

AREA - 'G'

NOTES:

1. REMOVE EXISTING RECEPTACLE PANELS AND FLOOR TROUGH REROUTE EXISTING CIRCUIT AND FEEDER TO THE NEW LOCATION
2. REMOVE EXISTING LIGHTING PANEL AND RELOCATE REROUTE EXISTING LIGHTING CIRCUITS AND FEEDER TO THE NEW LOCATION
3. METHOD INDICATED FOR THE EXTENSION OF CIRCUITS IS SUGGESTED, ACTUAL REROUTING OF BRANCH CIRCUITS SHALL BE VERIFIED IN FIELD.
4. RELOCATE EXISTING LIGHTING FIXTURE TO NEW 2 HOUR FIRE RATED WALL

CEC
COMMODITIES EXCHANGE CENTER, INC.
FOUR WORLD TRADE CENTER
NEW YORK, NEW YORK 10048

EGRESS UPGRADE
PHASE 1
AREA A B C G

PART PLANS -
7TH & 8TH FLOOR
LIGHTING, POWER & SIGNAL

MS&J | MEYER STRONG & JONES, PC
MECHANICAL & ELECTRICAL ENGINEERS
230 PARK AVE NEW YORK NY 10169

SCINGUEGRA BRIGNATI & MAZZOTTA, P.C. ARCHITECTS
370 SEVENTH AVENUE NEW YORK, NEW YORK 10001 (212) 868 8800

project 1930
scale AS NOTED
date 2-21-84

dwg no. I-E-3