

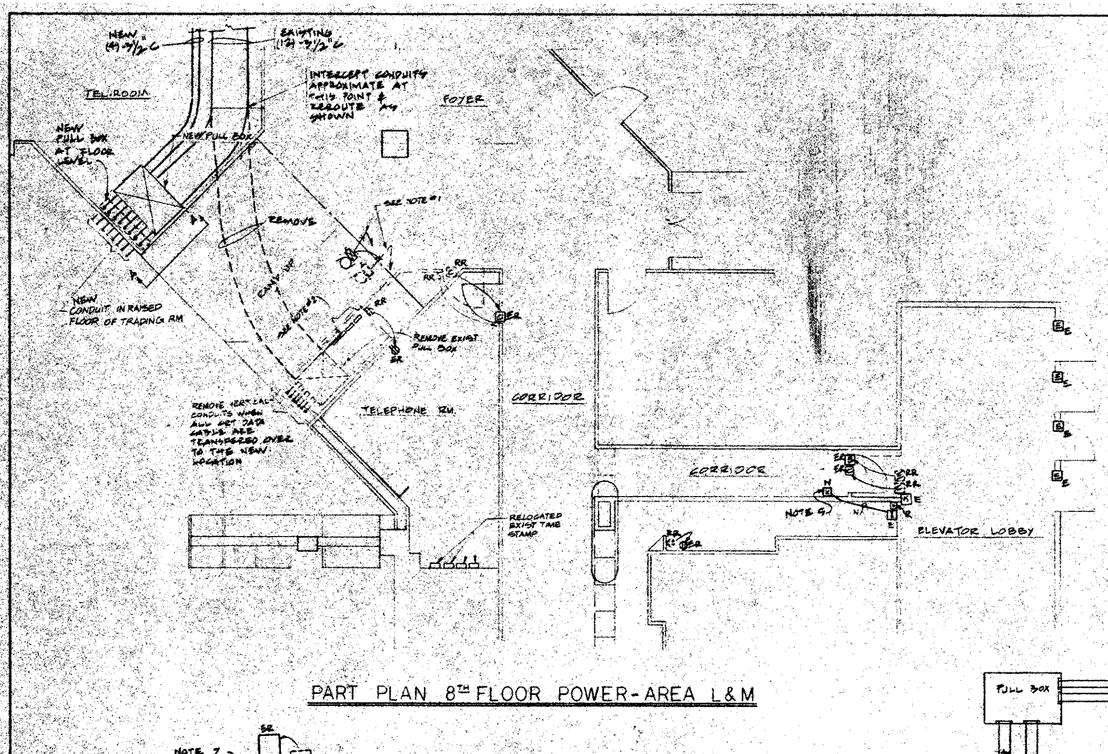


PART PLAN 8TH FLOOR POWER-AREA L&M

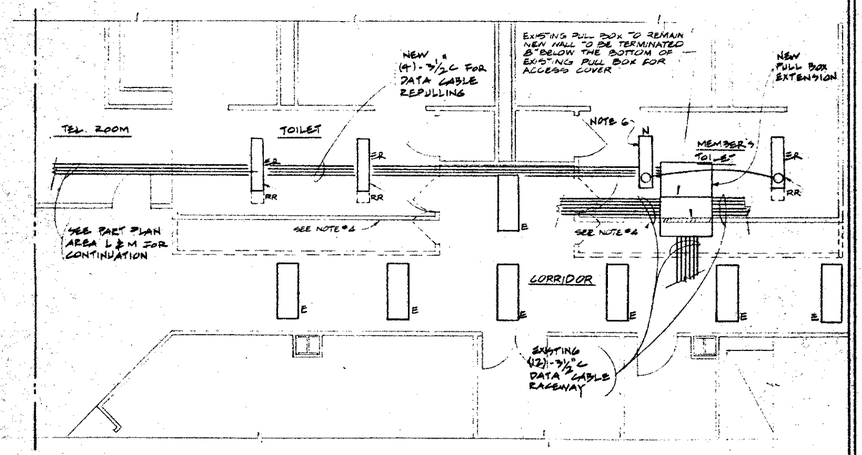

PART PLAN 8TH FLOOR AREA 'K' -LIGHTING


PART PLAN 8TH FLOOR LIGHTING AREAS L&M

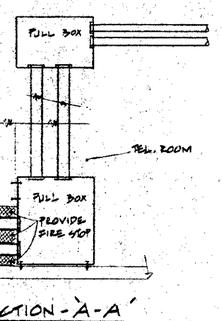

SECTION - A - A'
N.T.S.

NOTES

1. DISCONNECT EXISTING CIRCUIT FROM EXISTING ROLL UP DOOR AND CONNECT TO THE NEW ROLL UP DOOR MOTOR ELECTRICAL CONTRACTOR TO WIRE LIMIT SWITCHES, SAFETY EDGE ETC. RECONNECT EXISTING PUSH BUTTON CONTROL WIRING AT GUARD STATION.
2. REMOVE EXISTING TIME STAMP RELAY PANELS AND RELOCATE ON SAME WALL AS INDICATED EXTEND ALL WIRING AND CONDUIT AS REQUIRED
3. DISCONNECT AND REMOVE EXISTING CARD KEY SYSTEM WITH ACCESS CONTROL INTERFACE MODULE ETC AND STORE
4. REMOVE AND RELOCATE EXISTING ELECTRICAL EQUIPMENT ABOVE HUNG CEILING TO CLEAR NEW WALL CONSTRUCTION AS REQUIRED.
5. CARD KEY ACCESS DEVICE FURNISHED BY C.E.C., WIRED AND INSTALLED BY ELECTRICAL CONTRACTOR.
6. CONNECT NEW LIGHTING FIXTURE TO EXISTING LIGHTING CIRCUIT AS SHOWN.
7. FOR EXISTING RELOCATED LIGHTING FIXTURES, EXTEND EXISTING WIRING AND CONDUIT TO THE NEW LOCATION.

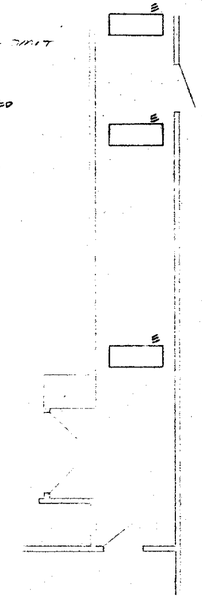

PART PLAN LIGHTING - 8TH FLOOR AREA 'E'
SCALE 1/4"=1'-0"

date	REVISIONS	no.
10/8/84	SUBMITTED TO P.A. FOR REVIEW	
11-16-84	GENERAL REVISION SUBMITTED TO P.A FOR REVIEW	1

CEC
COMMODITIES EXCHANGE CENTER, INC.
FOUR WORLD TRADE CENTER
NEW YORK, NEW YORK 10048

EGRESS UPGRADE PHASE I AREA K. L&M

dwg title:
8TH FLOOR LIGHTING & POWER PART PLANS

MS&J MEYER STRONG & JONES, PC
MECHANICAL & ELECTRICAL ENGINEERS
230 PARK AVE NEW YORK N.Y. 10169

CONSIGNORE BRIGNATI & MAZZOTTA, P.C. ARCHITECTS
370 SEVENTH AVENUE NEW YORK, NEW YORK 10001 (212) 868-6000

project 1930
scale 1/4"=1'-0"
date 10/8/84

dwg no.
1-E-4