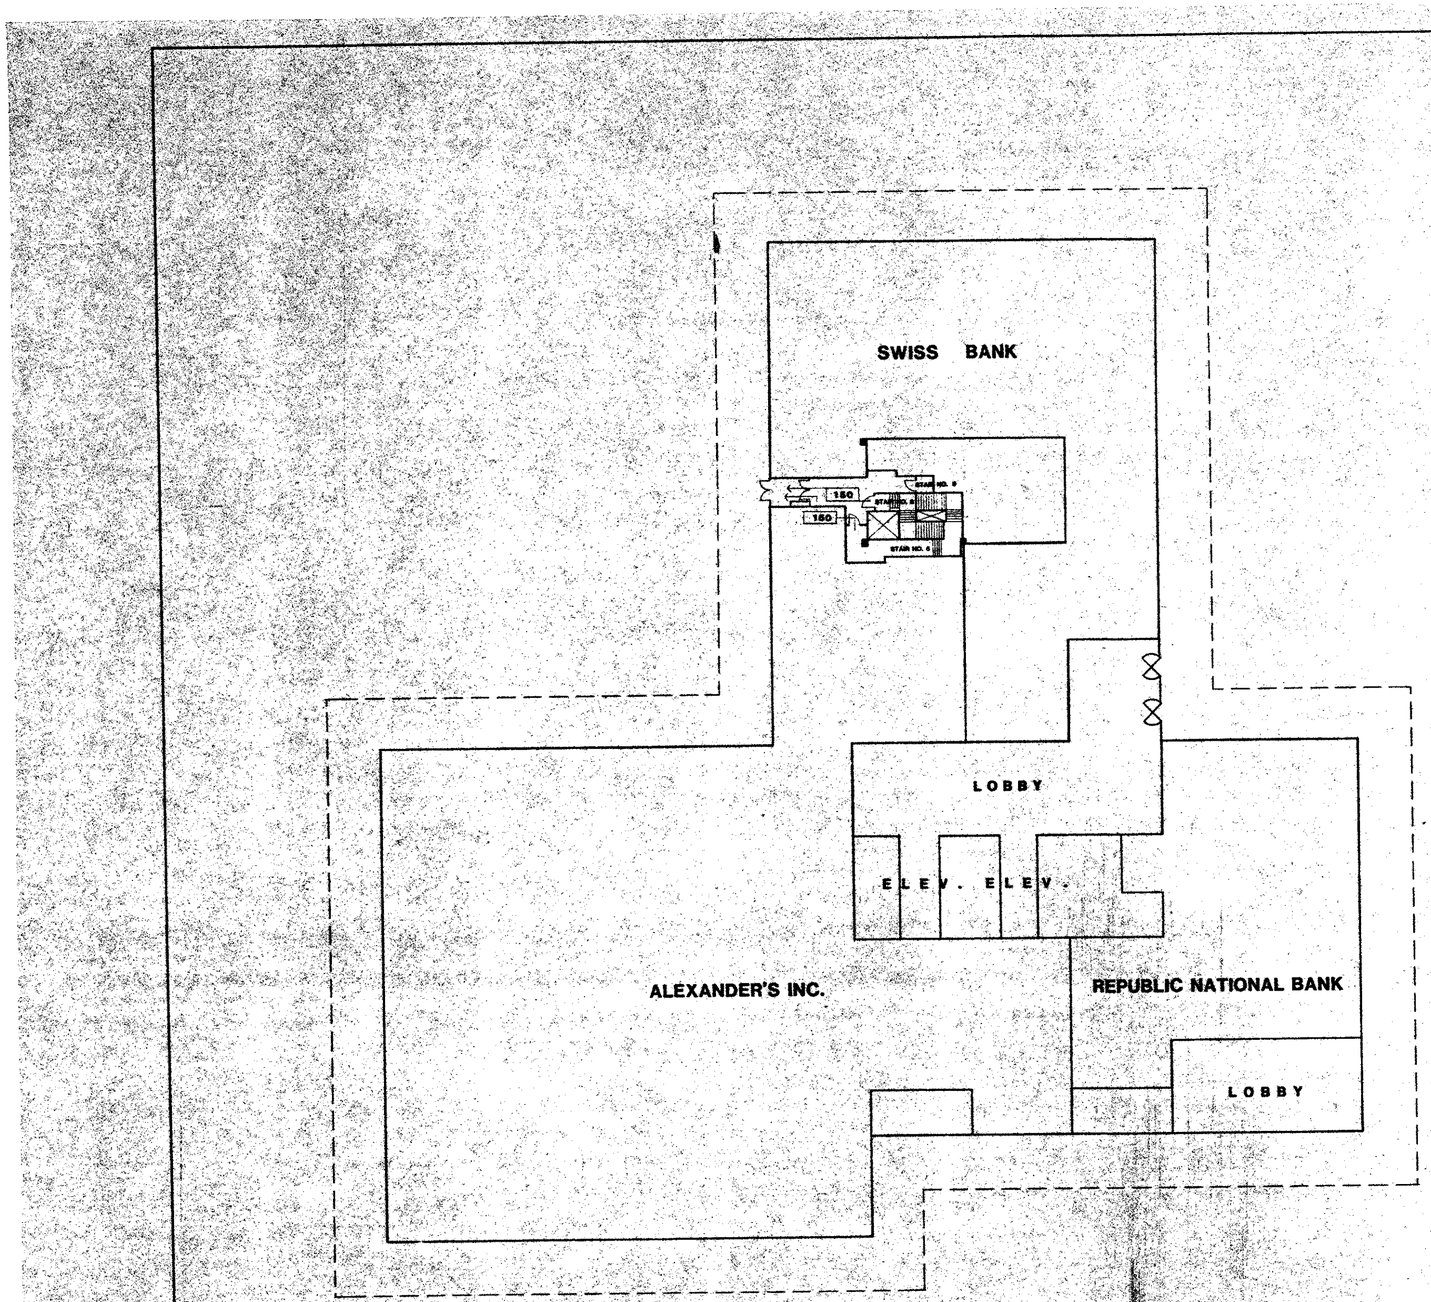


NOTE: SEE EXIT ANALYSIS DWG. L-5 & L-7

SIGNAGE SCHEDULE (STAIRS 5,7 & 8)

STAIR	FLOOR	TEXT	DOOR NO.
#5 & #6	2	FLOOR 2 EXIT THIS FLOOR	201, 202
#5	3	FLOOR 3 NO RE-ENTRY NEAREST RE-ENTRY ON FLOOR 2 AND 6	302
#8	4	FLOOR 4 NO RE-ENTRY NEAREST RE-ENTRY ON FLOOR 2 AND 6	402
#8	5	FLOOR 5 NO RE-ENTRY NEAREST RE-ENTRY ON FLOOR 2 AND 6	502
#5	6	FLOOR 6 RE-ENTRY ON THIS FLOOR	602
#8	7	FLOOR 7 NO RE-ENTRY NEAREST RE-ENTRY ON FLOOR 2 AND 6	702
#5 & #8	8	FLOOR 8 NO RE-ENTRY NEAREST RE-ENTRY ON FLOOR 2 AND 6	802 & 804
#5	9	FLOOR 9 NO RE-ENTRY NEAREST RE-ENTRY ON FLOOR 2 AND 6	EXIST. DOOR
#7	8	FLOOR 8 NO RE-ENTRY	805

NOTE: NEW SIGNAGE TO MATCH EXISTING SIGNAGE

date	REVISIONS	no.
11/16/84	SUBMITTED TO P.A. FOR REVIEW	

CEC
COMMODITIES EXCHANGE CENTER, INC.
FOUR WORLD TRADE CENTER
NEW YORK, NEW YORK 10048

EGRESS UPGRADE PHASE 1&2

2ND FLOOR

AREA OF REFUGE PLAN

SONSIGNORE SPIGNATI & MAZZOTTA, P.E. ARCHITECTS
370 SEVENTH AVENUE NEW YORK, NEW YORK 10001 (212) 695-6600

project 1930
scale —
date 11/16/84

dwg no. L-7