

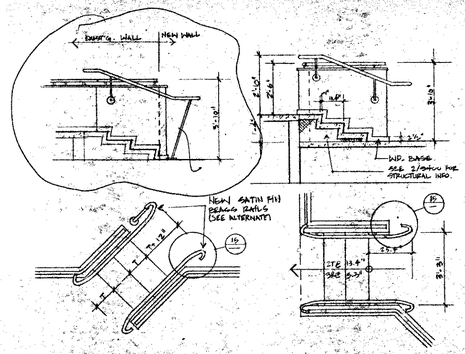


5 HANDRAIL @ EXISTING STAIR @ 006A
1½"=1'-0"


4 NEW STAIR @ 002A
1½"=1'-0"

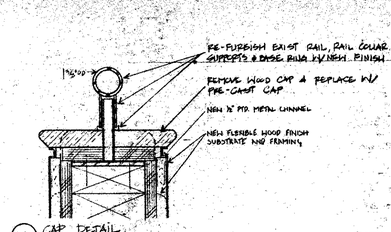


3A CAP DETAIL
HALF FULL

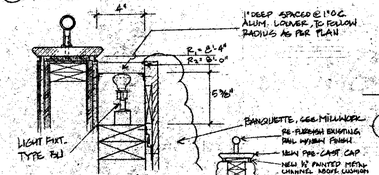


3B LIGHT FIXT. DET @ CURVED BANQUETTE
3/4"=1'-0"

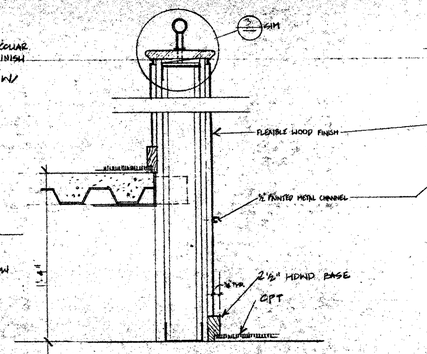


2 BALUSTRADE @ 002A, 005A & 011A
3/4"=1'-0"

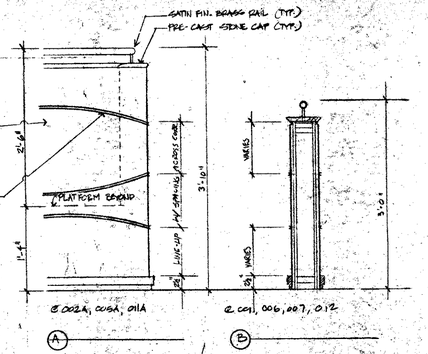


1 BALUSTRADE DET.
1½"=1'-0"

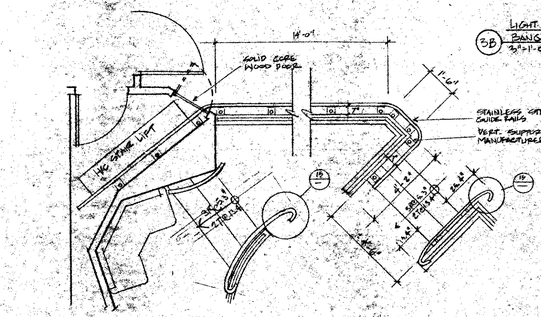


9 H/C STAIR LIFT PLAN DET.
½"=1'-0"

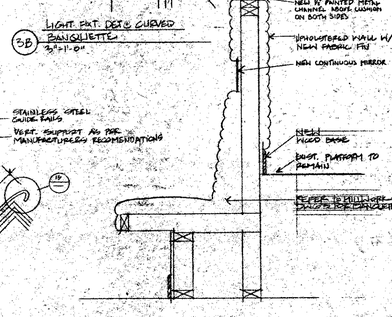


8 BALUSTRADE @ 009 & 004
1½"=1'-0"

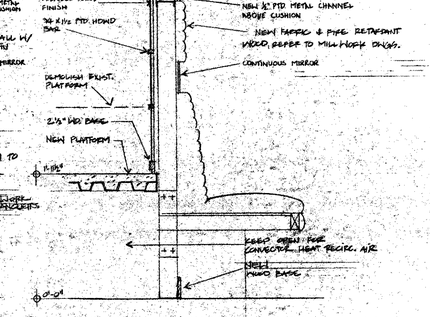

7 BALUSTRADE @ 004 & 009
1½"=1'-0"

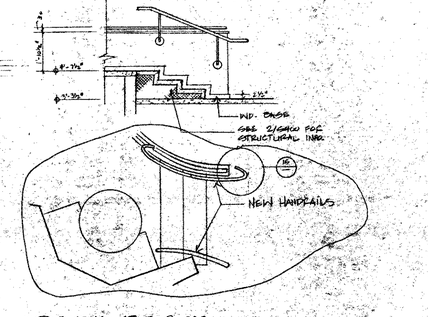


6 EXISTING STAIR @ 005
½"=1'-0"

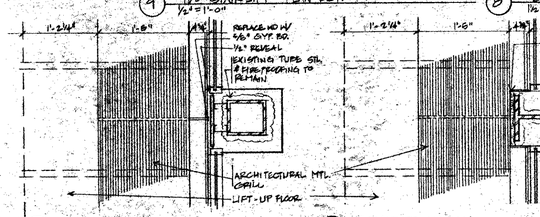


13 SMALL MULLION

12 INTERMEDIATE MULLION

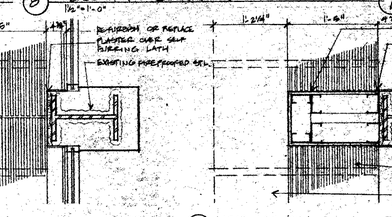


11 LARGE MULLION

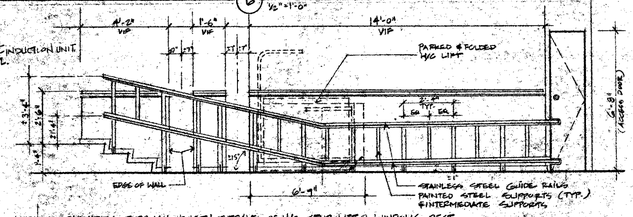


10 UNFOLDED ELEVATION THROUGH LENGTH OF TRAVEL OF H/C STAIR LIFT @ WINDOWS REST.

14 HANDRAIL DETAIL
HALF FULL

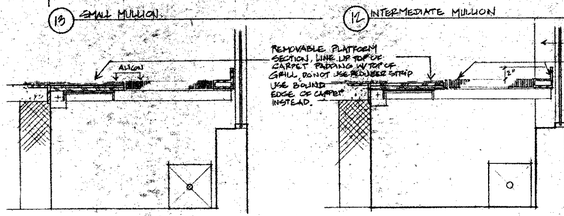


18 SECTION @ SMALL MULLION


17 SECTION @ INTERMEDIATE MULLION

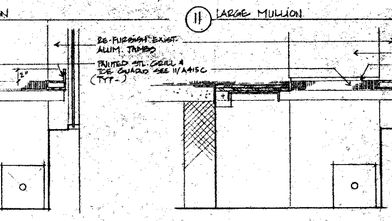

16 SECTION @ LARGE MULLION

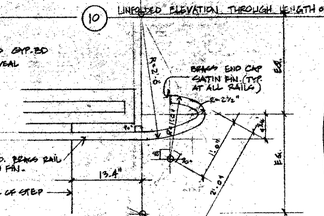


15 TYP. HANDRAIL PLAN @ END CONDITION
1½"=1'-0"

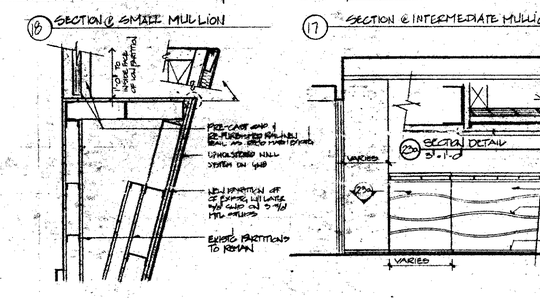


18 SECTION @ SMALL MULLION


17 SECTION @ INTERMEDIATE MULLION

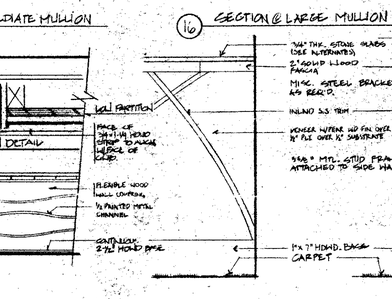

16 SECTION @ LARGE MULLION

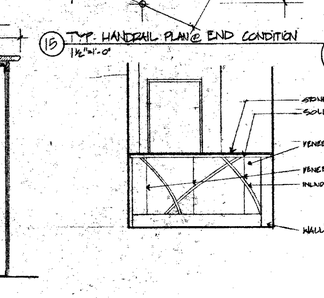

15 TYP. HANDRAIL PLAN @ END CONDITION
1½"=1'-0"

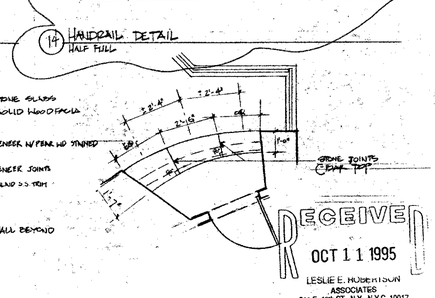

14 HANDRAIL DETAIL
HALF FULL

24 PLAN DETAIL @ VESTIBULE 533/534
1-1/2"=1'-0" EXTERIOR

23 ELEVATION @ WALL AT @ VESTIBULES
1½"=1'-0"

22 BAR DETAIL ELEV.
1½"=1'-0"

21 BAR SECTION
1½"=1'-0"

20 BAR ELEVATION
1½"=1'-0"

19 W.O.W. REST. BAR - PLAN
1½"=1'-0"

WINDOWS ON THE WORLD
WORLD TRADE CENTER ONE
NEW YORK CITY, NEW YORK

HARDY HOLZMAN PFEIFFER ASSOCIATES

LANDLORD:
PORT AUTHORITY OF NY & NJ
WORLD TRADE DEPARTMENT
1 WORLD TRADE CENTER, 66TH FLOOR WEST
NEW YORK, NEW YORK 10048

OPERATOR:
B.E. WINDOWS CORPORATION
151 WEST 42ND STREET
NEW YORK, NEW YORK 10010

ARCHITECT:
HARDY HOLZMAN PFEIFFER ASSOCIATES
122 EAST 42ND STREET, 15TH FLOOR
NEW YORK, NEW YORK 10017

MEP ENGINEER:
ALTIERI SEBOR WIEBER
37 ARCH STREET
NORWALK, CONNECTICUT 06851

STRUCTURAL ENGINEER:
LESLIE E. ROBERTSON ASSOCIATES
250 PARK AVENUE SOUTH
NEW YORK, NEW YORK 10003

KITCHEN PLANNING:
CINI-LITTLE INTERNATIONAL INC.
151 WEST 42ND STREET
NEW YORK, NEW YORK 10163

A/V ACOUSTICS:
JAHN NELSON TILLES
10 EAST 40TH STREET
NEW YORK, NEW YORK 10016

LIGHTING:
CLINE BETTRIDGE BERNSTEIN LIGHTING
241 WEST 30TH STREET
NEW YORK, NEW YORK 10010

CODE/ ADA:
DAVID E. FERGUSON P.E.
10 WEST 35TH STREET
NEW YORK, NEW YORK 10018

BLDG. PLAN: A B C D — NORTH — BLDG.

NO:	DATE:	REVISIONS:
		CONSTRUCTION DOCUMENTATION SUBMISSION
1	7/3/95	GENERAL REVISIONS
2	10/5/95	ISSUED FOR CONSTRUCTION

TITLE: WINDOWS DETAILS

MHPA PROJECT NO. 5466.03 — DRAWING NO. A405

DATE: JUNE 9TH 1995

SCALE: 1½"=1'-0"

TAA 95114.07

RECEIVED
OCT 11 1995
LESLIE E. ROBERTSON ASSOCIATES
211 E. 46th ST., N.Y., N.Y.C. 10017