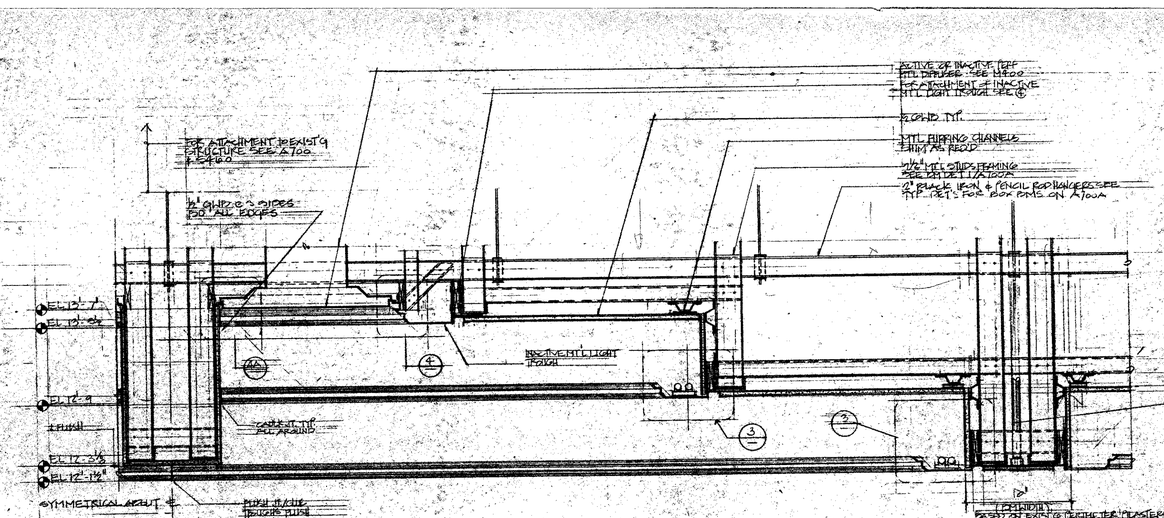


RECEIVED
OCT 11 1995
LESLIE E. ROBERTSON
ASSOCIATES
211 E. 46th ST., N.Y., N.Y.C. 10017

WINDOWS ON THE WORLD
WORLD TRADE CENTER ONE
NEW YORK CITY, NEW YORK
HARDY HOLZMAN PFEIFFER ASSOCIATES

LANDLORD:
PORT AUTHORITY OF NY & NJ
WORLD TRADE CENTER - 107TH FLOOR WEST
ONE WORLD TRADE CENTER
NEW YORK, NEW YORK 10048

OPERATOR:
S.C. WINDOWS CORPORATION
1251 6TH AVENUE
NEW YORK, NEW YORK 10019

ARCHITECT:
HARDY HOLZMAN PFEIFFER ASSOCIATES
400 PARK AVENUE
NEW YORK, NEW YORK 10022

MEP ENGINEER:
ALTEN SORY WOOD
MECHANICAL CONSULTANTS
NEW YORK, NEW YORK

STRUCTURAL ENGINEER:
SEVEN S. E. ROBERTSON ASSOCIATES
104 FIFTH AVENUE
NEW YORK, NEW YORK 10011

KITCHEN PLANNING:
CINI - LITTLE INTERNATIONAL, INC.
1 PENN PLAZA - SUITE 3200
NEW YORK, NEW YORK 10119

A/V ACOUSTICS:
PETER GEORGE
NEW YORK, NEW YORK

LIGHTING:
CLINE BERNIER BROWSTEIN LIGHTING
NEW YORK, NEW YORK 10016

CODE CONSULTANT:
DAVID M. SCHWARTZ, P.E.
NEW YORK, NEW YORK 10016

BLDG. / NORTH / BLDG.

NO.: DATE: REVISIONS:

CONSTRUCTION DOCUMENTATION SUBMISSION
1 7/31/95 GENERAL REVS
2 10/9/95 ISSUED FOR CONSTRUCTION

TITLE
CEILING DETAILS/RESTAURANT GRID
107TH FLOOR

HHPA PROJECT NO. 5466.03
DRAWING NO. **A406**
DATE MAY 22, 1995
SCALE: 3/4" = 1'-0"

TAA 951114.07