


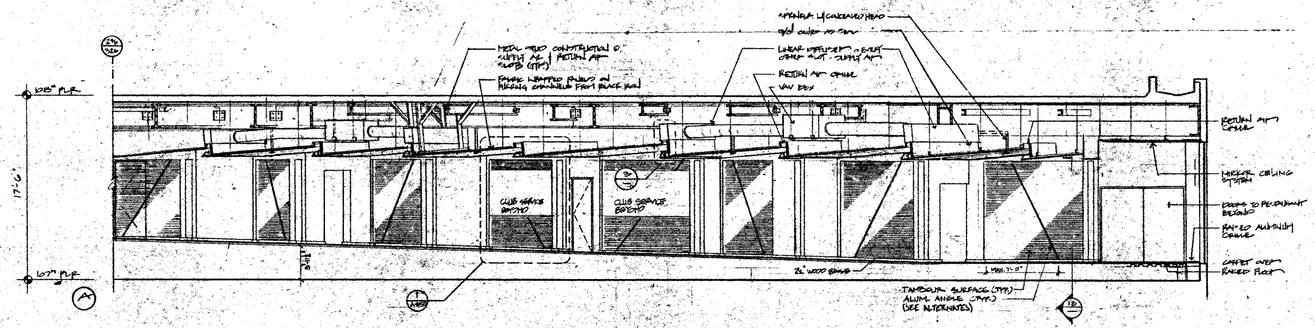


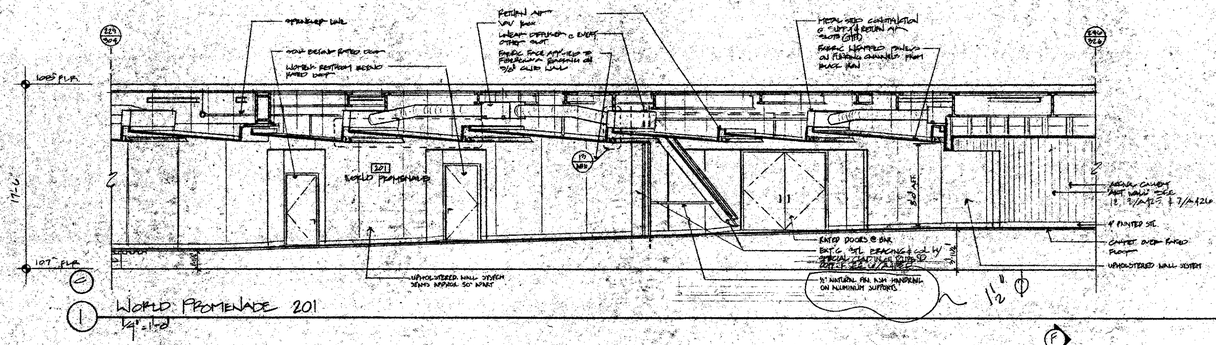


1 WORLD PROMENADE 201
1/4"=1'-0"

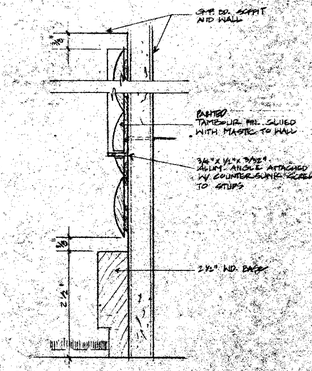


B TAMBOUR FINISH DETAIL (SEE ALTERNATES)
FULL SCALE

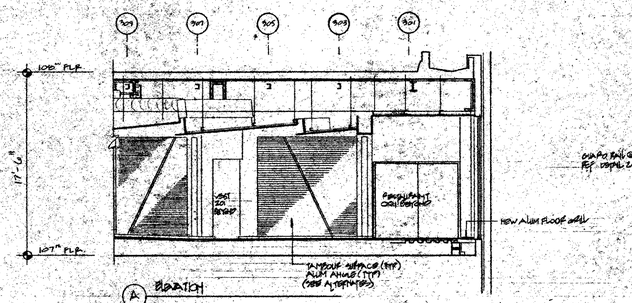


A ELEVATION

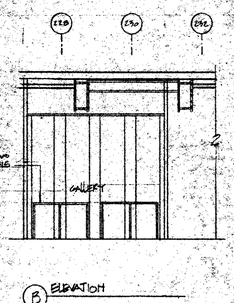


B ELEVATION

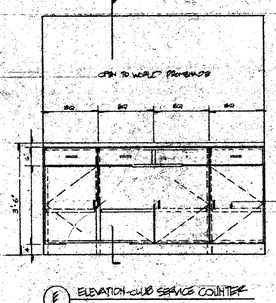

F ELEVATION-CLUB SERVICE COUNTER

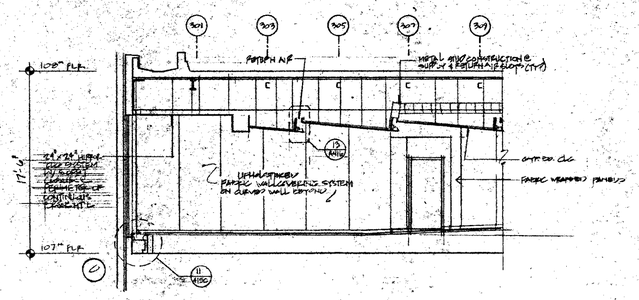


C

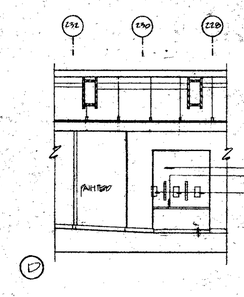

D

2 GALLERY
1/4"=1'-0"

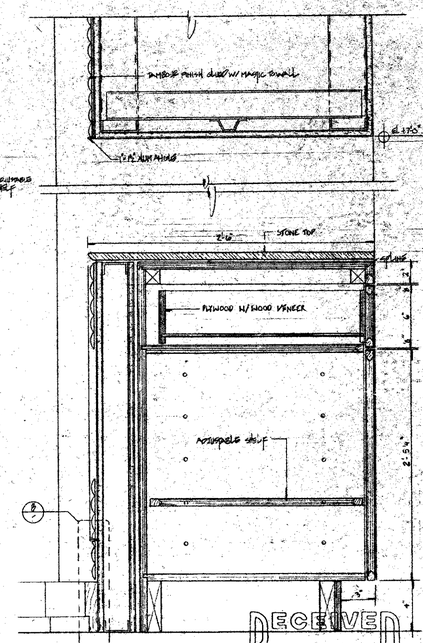

B/A

RECEIVED
OCT 11 1995
LESLIE E. ROBERTSON ASSOCIATES
211 E. 46th ST., N.Y., N.Y.C. 10017

RECEIVED
OCT 11 1995
LESLIE E. ROBERTSON ASSOCIATES
211 E. 46th ST., N.Y., N.Y.C. 10017

WINDOWS ON THE WORLD
WORLD TRADE CENTER ONE
NEW YORK CITY, NEW YORK

HARDY HOLZMAN PFEIFFER ASSOCIATES

LANDLORD:
PORT AUTHORITY OF NY & NJ
WORLD TRADE DEPARTMENT
1 WORLD TRADE CENTER - 66TH FLOOR, WEST
NEW YORK, NEW YORK 10048

OPERATOR:
B.E. WINDOWS CORPORATION
1 PENN PLAZA
NEW YORK, NEW YORK 10019

ARCHITECT:
HARDY HOLZMAN PFEIFFER ASSOCIATES
200 BROADWAY - 17TH FLOOR
NEW YORK, NEW YORK 10038

MEP ENGINEER:
ALTIERI SEBOR WIEBER
NORWALK, CONNECTICUT 06851

STRUCTURAL ENGINEER:
LESLIE E. ROBERTSON ASSOCIATES
250 PARK AVENUE SOUTH
NEW YORK, NEW YORK 10017

KITCHEN PLANNING:
CINI - LITTLE INTERNATIONAL, INC.
150 EAST 58TH STREET
NEW YORK, NEW YORK 10155

A/V ACOUSTICS:
BOLT BERANEK NEWMAN
50 MOULTON STREET
NEW YORK, NEW YORK 10036

LIGHTING:
CLINE BERNIOSE BERNSTEIN LIGHTING
150 EAST 58TH STREET
NEW YORK, NEW YORK 10010

CODE/ ADA:
DAVID D. LEBOWITZ P.E.
1 PENN PLAZA - 34TH STREET
NEW YORK, NEW YORK 10018

BLDG. A — NORTH — BLDG.

NO.:	DATE:	REVISIONS:
1	7/14/95	GENERAL REVISIONS
2	10/6/95	ISSUED FOR CONSTRUCTION

TITLE:
QUADRANT B
107TH FLOOR ELEVATIONS
WORLD PROMENADE

HHPA PROJECT NO. 9456.01
DRAWING NO. A4.14B
DATE: JUNE 9TH 1995
SCALE: 1/4"=1'-0"

TAA-951114.07