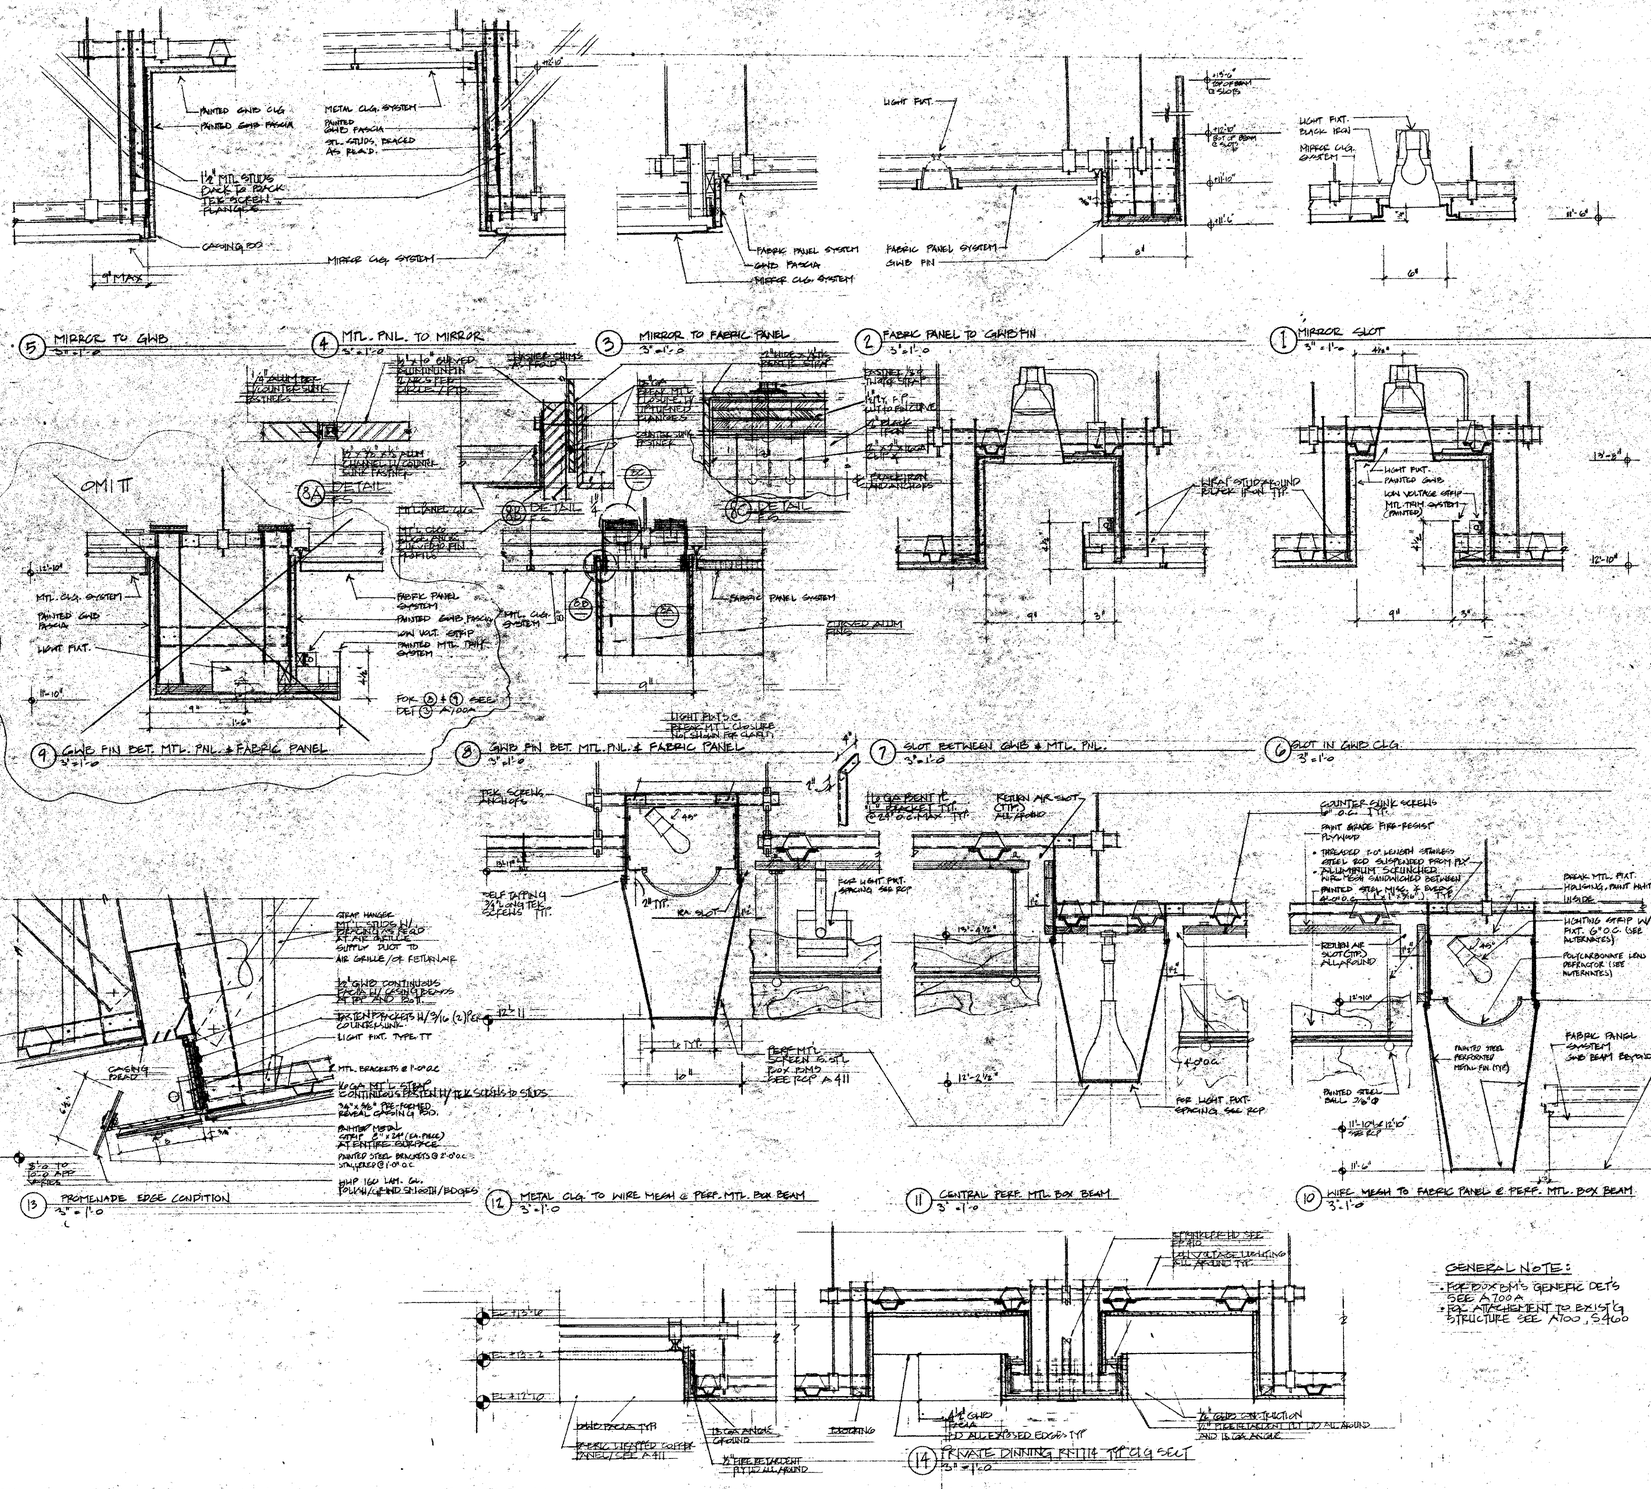


GENERAL NOTE:

- FOR DOOR/FRAME GENERIC DET'S SEE A700A
- FOR ATTACHEMENT TO EXISTING STRUCTURE SEE A700, S460

RECEIVED
OCT 11 1995
LESLIE E. ROBERTSON ASSOCIATES
211 E. 46th ST., N.Y., N.Y.C. 10017

WINDOWS ON THE WORLD
WORLD TRADE CENTER ONE
NEW YORK CITY, NEW YORK

HARDY HOLZMAN PFEIFFER ASSOCIATES

LANDLORD:
PORT AUTHORITY OF NY & NJ
WORLD TRADE DEPARTMENT
1 WORLD TRADE CENTER, 65TH FLOOR WEST
NEW YORK, NEW YORK 10048

OPERATOR:
S.E. WINDOWS CORPORATION
130 5TH AVENUE
NEW YORK, NEW YORK 10010

ARCHITECT:
HARDY HOLZMAN PFEIFFER ASSOCIATES
902 BROADWAY - 18TH FLOOR
NEW YORK, NEW YORK 10010

MEP ENGINEER:
ALTIERI SEBOR & WIEBER
37 KNIGHT STREET
NORWALK, CONNECTICUT 06851

STRUCTURAL ENGINEER:
LESLIE E. ROBERTSON ASSOCIATES
211 E. 46TH STREET
NEW YORK, NEW YORK 10017

KITCHEN PLANNING:
CINI-LITTLE INTERNATIONAL, INC.
101 PARK AVENUE
NEW YORK, NEW YORK 10178

A/V ACOUSTICS:
PETER D'ANTONIO
57 EAST 11TH STREET
NEW YORK, NEW YORK 10018

LIGHTING:
CLINE BETTRIDGE BERNSTEIN LIGHTING DESIGN, INC.
150 WEST 22ND STREET
NEW YORK, NEW YORK 10010

CODE/ADA:
DAVID A. J. KRUPNICK, P.E.
1 PENN PLAZA - SUITE 1107
NEW YORK, NEW YORK 10018

BLDG. 5 6 4 3 2 1 A B C D NORTH BLDG. 6

NO.	DATE:	REVISIONS:
CONSTRUCTION DOCUMENTATION SUBMISSION:		
1	7/26/95	GENERAL REVISIONS
2	8/11/95	BUILD FOR CONSTRUCTION

TITLE
CEILING DETAILS

HHPA PROJECT NO. 9488.03
SCALE: 3" = 1'-0"
DRAWING NO. A416

TA-951114.97