



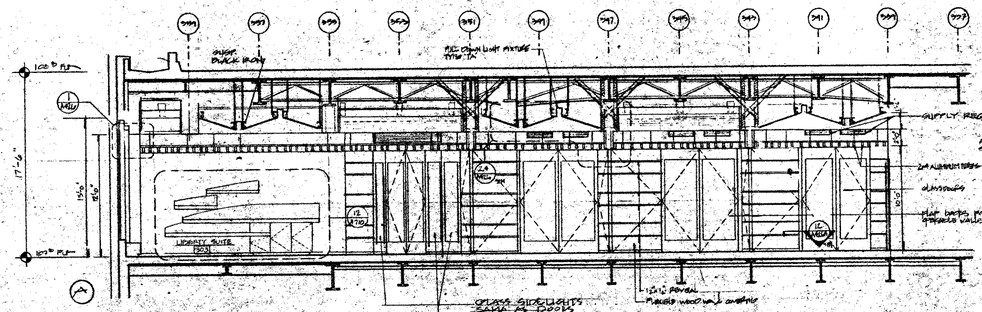


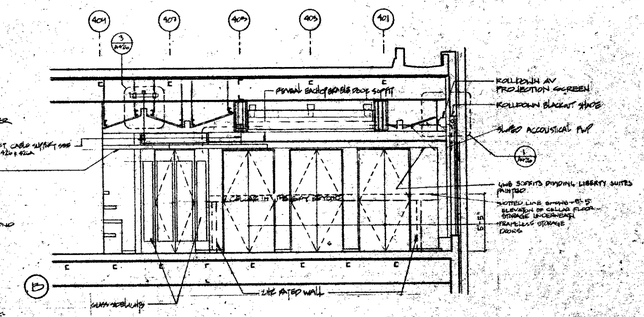


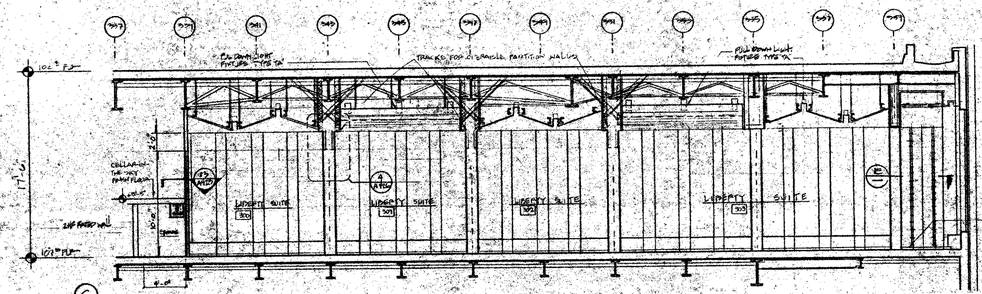


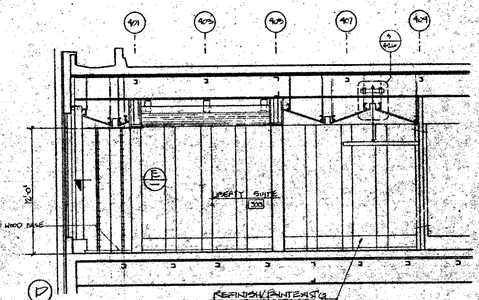

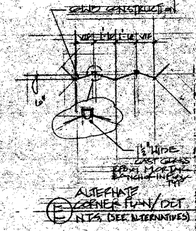


1 LIBERTY SUITE - 300, 301, 302, 303
1/4"=1'-0"

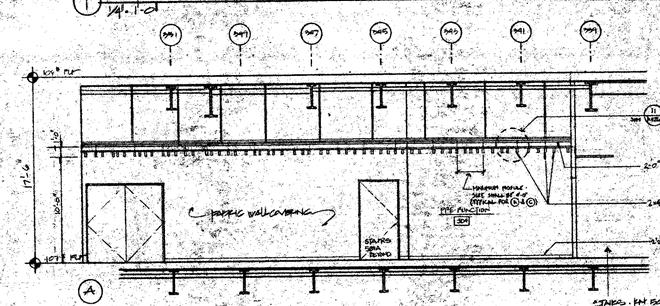

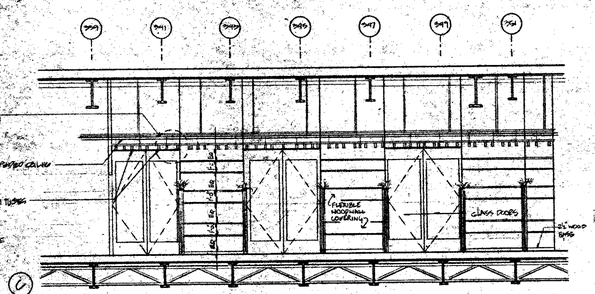

2 CORRIDOR - 304
1/4"=1'-0"

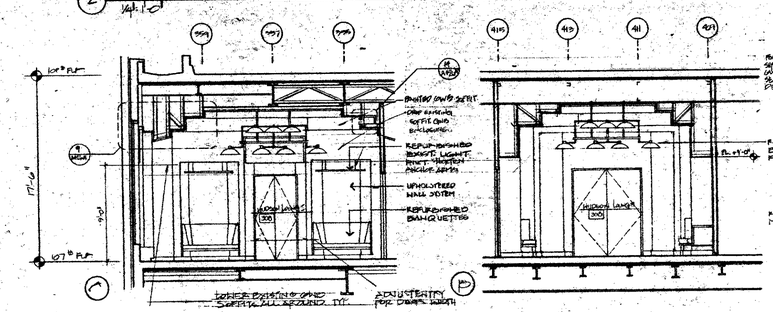

3 HUDSON LOUNGE
1/4"=1'-0"

RECEIVED
OCT 11 1995
LESLIE E. HUBERTSON ASSOCIATES
211 E. 46th ST., N.Y., N.Y.C. 10017

WINDOWS ON THE WORLD
WORLD TRADE CENTER ONE
NEW YORK CITY, NEW YORK

HARDY HOLZMAN PFEIFFER ASSOCIATES

LANDLORD:
PORT AUTHORITY OF NY & NJ
WORLD TRADE DEPARTMENT
WORLD TRADE CENTER, 107TH FLOOR WEST
NEW YORK, NEW YORK 10048

OPERATOR:
B.C. WINDOWS CORPORATION
135 5TH AVENUE
NEW YORK, NEW YORK 10010

ARCHITECT:
HARDY HOLZMAN PFEIFFER ASSOCIATES
400 BROADWAY, 10TH FLOOR
NEW YORK, NEW YORK 10013

M&P ENGINEER:
ALTIERI SEBOR WIEBER
90 BROAD STREET
NORWALK, CONNECTICUT 06851

STRUCTURAL ENGINEER:
LESLIE E. ROBERTSON ASSOCIATES
211 E. 46TH STREET
NEW YORK, NEW YORK 10017

KITCHEN PLANNING:
GIRARD E. INTERNATIONAL, INC.
501 FIFTH AVENUE
NEW YORK, NEW YORK 10185

A/V ACOUSTICS:
JAFFE HOLDEN SCARBOROUGH
8 FAST 50TH STREET
NEW YORK, NEW YORK 10018

LIGHTING:
CLINE BETTRIDGE BERNSTEIN LIGHTING
501 FIFTH STREET
NEW YORK, NEW YORK 10010

CODE/ ADA:
DAVID L. SHIRLEY, P.E.
70 EAST 55TH STREET
NEW YORK, NEW YORK 10018

BLDG. A — NORTH — BLDG. B

NO.:	DATE:	REVISIONS:
1	7/31/95	GENERAL REVISIONS
2	10/9/95	GENERAL REVISIONS

TITLE
QUADRANT C
107TH FLOOR ELEVATIONS
HUDSON/LIBERTY SUITES

HHPA PROJECT NO. 9466.01
DRAWING NO. A424B
DATE: JUNE 9, 1995
SCALE: 1/4"=1'-0"