


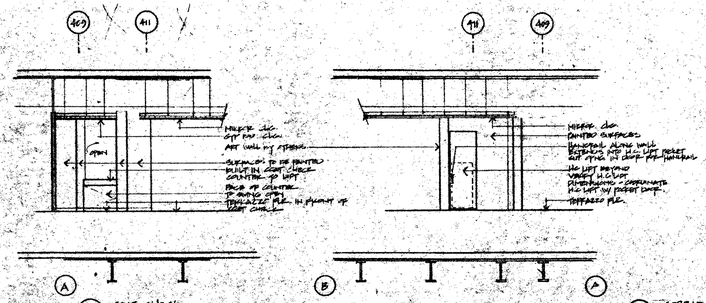



1 COAT CHECK

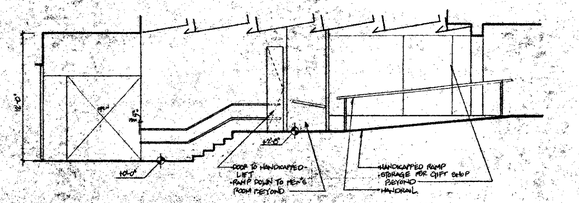



2 CORRIDOR - ELEVATION LOOKING NORTH (OUTSIDE HUDSON LOUNGE)

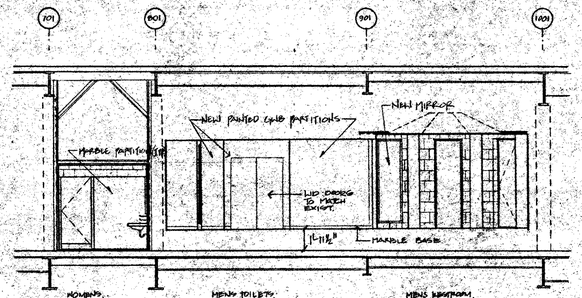

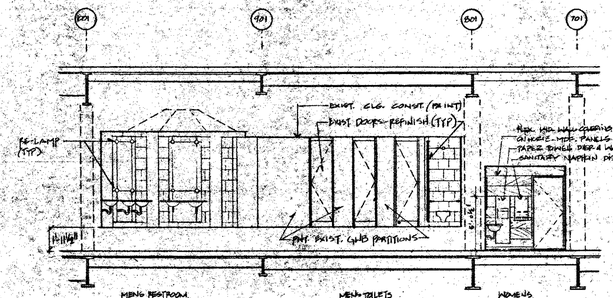


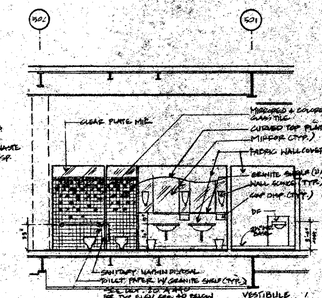


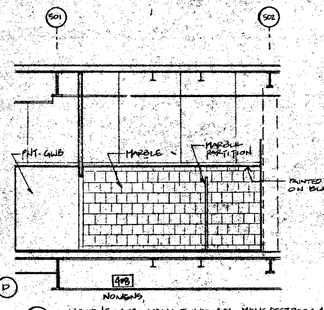


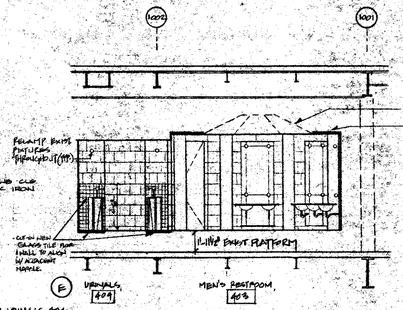



3 WOMEN'S 408, MENS TOILET 406 MENS RESTROOM 403, URINALS 404

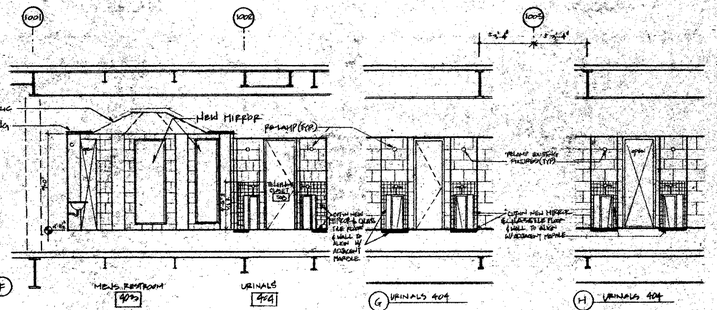

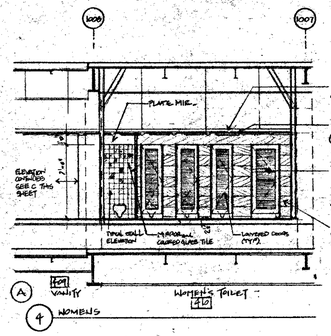

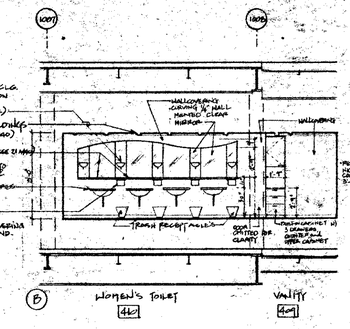

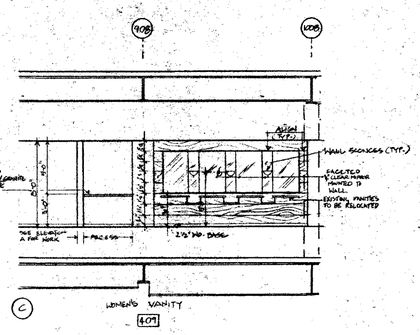

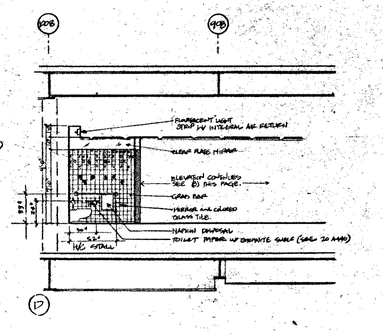

4 WOMENS

RECEIVED
OCT 11 1995
LESLIE E. ROBERTSON ASSOCIATES
211 E. 43RD ST., N.Y., N.Y.C. 10017

WINDOWS ON THE WORLD
WORLD TRADE CENTER ONE
NEW YORK CITY, NEW YORK

HARDY HOLZMAN PFEIFFER ASSOCIATES

LANDLORD:
PORT AUTHORITY OF N.Y. & N.J.
WORLD TRADE DEPARTMENT
1 WORLD TRADE CENTER, 107TH FLOOR WEST
NEW YORK, NEW YORK 10048

OPERATOR:
B.E. WINDOWS CORPORATION
130 7TH AVENUE
NEW YORK, NEW YORK 10010

ARCHITECT:
HARDY HOLZMAN PFEIFFER ASSOCIATES
115 FIFTH AVENUE, 10TH FLOOR
NEW YORK, NEW YORK 10010

MEP ENGINEER:
ALFRED SCHERR WEBER
33 RICHMOND STREET
NORWALK, CONNECTICUT 06851

STRUCTURAL ENGINEER:
LESLIE E. ROBERTSON ASSOCIATES
211 E. 43RD STREET
NEW YORK, NEW YORK 10017

KITCHEN PLANNING:
CINI-LITTLE INTERNATIONAL INC.
500 MADISON AVENUE
NEW YORK, NEW YORK 10165

A/V ACOUSTICS:
JAHN MILSOM MILLER
8 EAST 36TH STREET
NEW YORK, NEW YORK 10016

LIGHTING:
CLINE BETTRIDGE BERNSTEIN LIGHTING
31 WEST 52ND STREET
NEW YORK, NEW YORK 10019

CODE/ ADA:
DAVID E. WEISMANN
70 WEST 36TH STREET
NEW YORK, NEW YORK 10018

BLDG. A — NORTH — BLDG. B

NO.	DATE:	REVISIONS:
1	9/8/95	GENERAL REVISIONS
2	10/5/95	GENERAL REVISIONS

TITLE:
QUADRANT C
107TH FLOOR ELEVATIONS
AMENITIES

HHPA PROJECT NO. 9468.01

DRAWING NO. A424D

DATE: JUNE 9, 1995

SCALE: 1/4"=1'-0"