
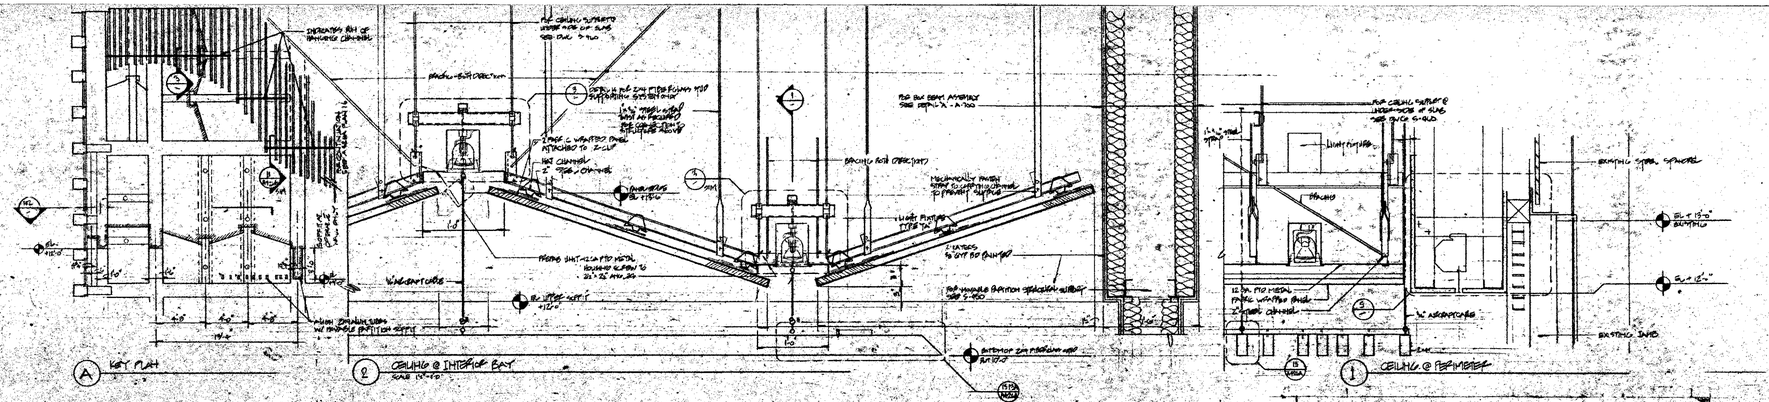


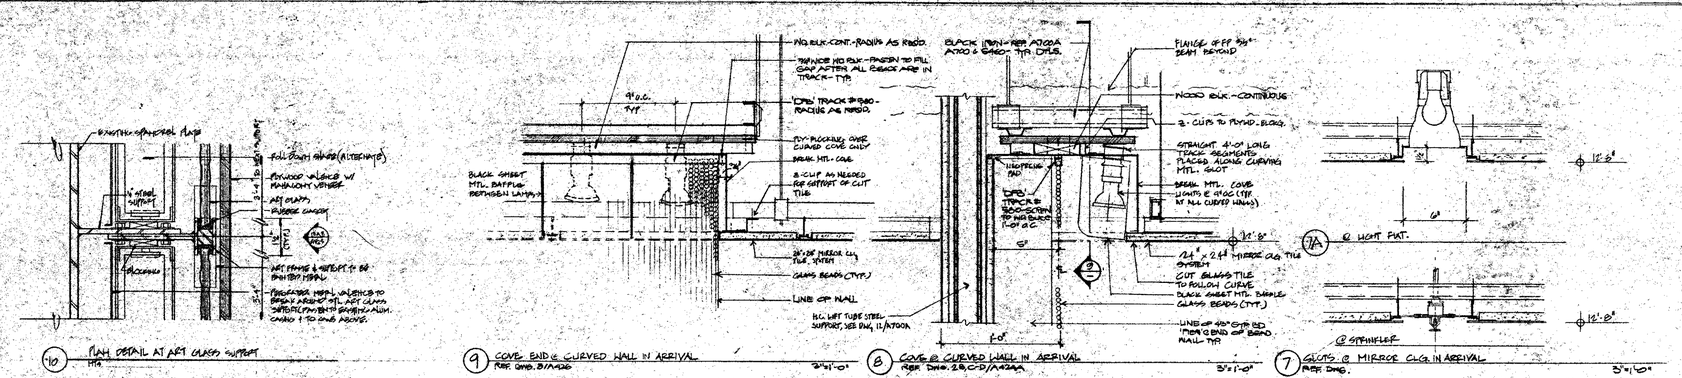

RECEIVED
OCT 11 1995
LESLIE E. ROBERTSON ASSOCIATES
211 E. 46th ST., N.Y., N.Y.C. 10017

WINDOWS ON THE WORLD
WORLD TRADE CENTER ONE
NEW YORK CITY, NEW YORK

HARDY HOLZMAN PFEIFFER ASSOCIATES

LANDLORD:
PORT AUTHORITY OF NY & NJ
ONE WORLD TRADE CENTER, 65TH FLOOR WEST
NEW YORK, NEW YORK 10048

OPERATOR:
B.E. WINDOWS CORPORATION
211 E. 46th STREET
NEW YORK, NEW YORK 10017

ARCHITECT:
HARDY HOLZMAN PFEIFFER ASSOCIATES
330 WEST 42nd STREET
NEW YORK, NEW YORK 10036

M.E.P. ENGINEER:
ALTIERI SEBOR WIEBER
NORWALK, CONNECTICUT 06851

STRUCTURAL ENGINEER:
LESLIE E. ROBERTSON ASSOCIATES
NEW YORK, NEW YORK 10017

KITCHEN PLANNING:
CINI-LITTLE INTERNATIONAL, INC.
NEW YORK, NEW YORK 10155

A/V ACOUSTICS:
BOLT BERANEK AND NEWMAN INC.
NEW YORK, NEW YORK 10018

LIGHTING:
CLINE BERTRIDGE BERNSTEIN LIGHTING
NEW YORK, NEW YORK 10010

CODES/ ADA:
DAVID E. LEVENGOOD, P.E.
41 WEST 96TH STREET
NEW YORK, NEW YORK 10025

BLDG. A B C D NORTH BLDG.

NO.:	DATE:	REVISIONS:
		CONSTRUCTION DOCUMENTATION SUBMISSION
1	10/6/95	ISSUED FOR CONSTRUCTION

TITLE:
ARRIVAL CELLAR IN THE SKY & LIBERTY CLG. DET.'S

HHPA PROJECT NO.: 9406.03
DRAWING NO.: A426
DATE: JUNE 7TH 1995
SCALE: 1/8"=1'-0"

TAS: 95114.07