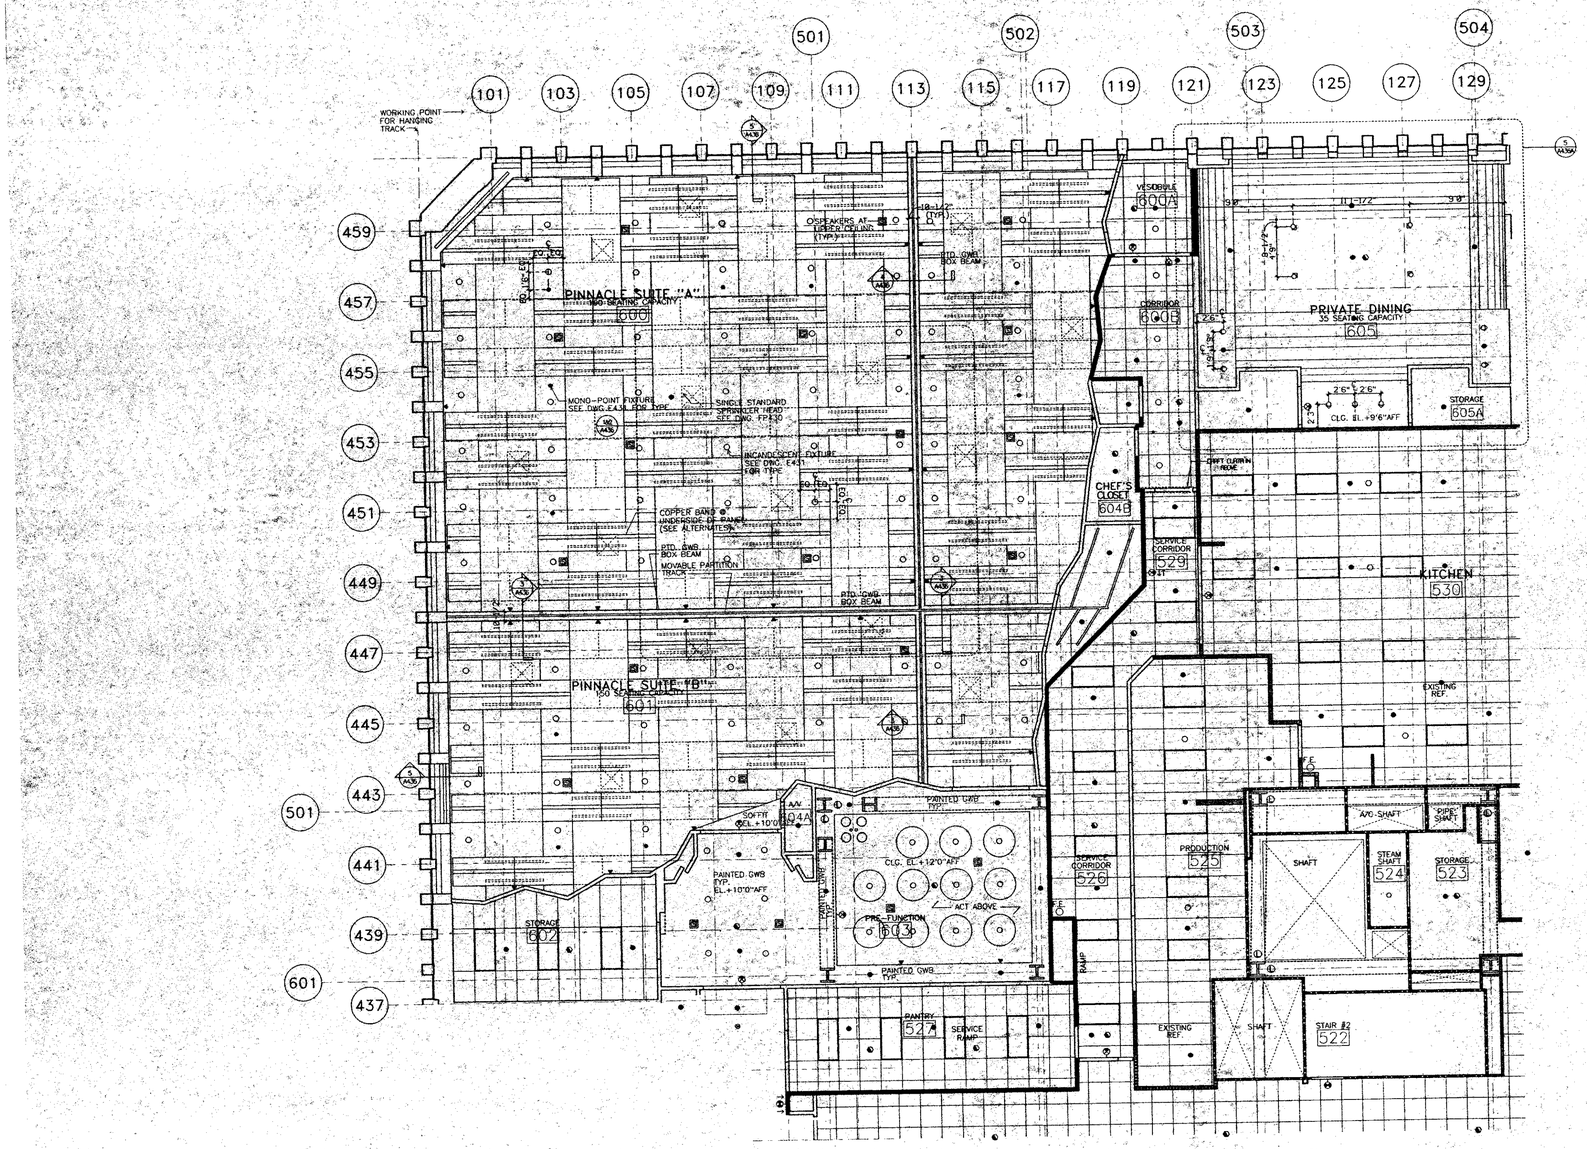


NOTES:

1) FOR ALL DIFFUSERS, SPRINKLERS, AND SMOKE DETECTOR LOCATIONS REFERENCE ARCH. DRAWINGS IN COORDINATION WITH MEP. DWGS.
2) CROSS BRACING IS TO OCCUR AT CENTER AND AT ENDS OF EACH RUN OF PANEL TYPE SWC 3.10 AVOID ANY SWAYING CAUSED BY MOVEMENT OF BUILDING. (SEE DETAIL 9/A4.36 FOR EXAMPLE OF TYPICAL CROSS BRACING)
3) CROSS BRACING IS ALSO TO OCCUR AT PANEL TYPE SAP 7. BRACING OF THESE PANELS IS TO OCCUR AT THE CENTER OF EACH RUN. (SEE DETAIL 9/A4.36 FOR EXAMPLE OF TYPICAL CROSS BRACING)
4) SEE I-128 FOR CEILING TYPE DESIGNAIONS

RECEIVED
OCT 11 1995
LESLIE E. ROBERTSON ASSOCIATES
211 E. 46th ST., N.Y., N.Y.C. 10017

WINDOWS ON THE WORLD
WORLD TRADE CENTER ONE
NEW YORK CITY, NEW YORK

HARDY HOLZMAN PFEIFFER ASSOCIATES

LANDLORD:
PORT AUTHORITY OF NY & NJ
WORLD TRADE DEPARTMENT
1 WORLD TRADE CENTER, 77TH FLOOR WEST
NEW YORK, NEW YORK 10048

OPERATOR:
B.E. WINDOWS CORPORATION
1 WORLD TRADE CENTER
NEW YORK, NEW YORK 10048

ARCHITECT:
HARDY HOLZMAN PFEIFFER ASSOCIATES
902 BROADWAY - 12th FLOOR
NEW YORK, NEW YORK 10010

MEP ENGINEER:
ALTIERI SEBOR WIEBER
37 GREAT ROAD STREET
NORWALK, CONNECTICUT 06851

STRUCTURAL ENGINEER:
LESLIE E. ROBERTSON ASSOCIATES
211 E. 46th STREET
NEW YORK, NEW YORK 10017

KITCHEN PLANNING:
CINI-LITTLE INTERNATIONAL, INC.
300 MADISON AVENUE
NEW YORK, NEW YORK 10165

A/V ACOUSTICS:
SHEN MILSOM WILKE
1 EAST 33rd STREET
NEW YORK, NEW YORK 10016

LIGHTING:
CLINE BETTRIDGE BERNSTEIN LIGHTING
30 WEST 22ND STREET
NEW YORK, NEW YORK 10010

CODE/ ADA:
DAVID E. LEIBOWITZ, P.E.
70 WEST 40th STREET
NEW YORK, NEW YORK 10018

TOWER A
NORTH
TOWER B

NO.:	DATE:	REVISIONS:
		CONSTRUCTION DOCUMENTATION SUBMISSION
1	7/31/95	GENERAL REVISIONS
2	10/9/95	ISSUE FOR CONSTRUCTION

TITLE:
QUADRANT D
107TH REFLECTED CEILING
PINNACLE SUITE

HHPA PROJECT NO. 5466.03
DRAWING NO. A431
DATE: JUNE 9, 1995
SCALE: 1/4"=1'-0"

TAA 951114.07