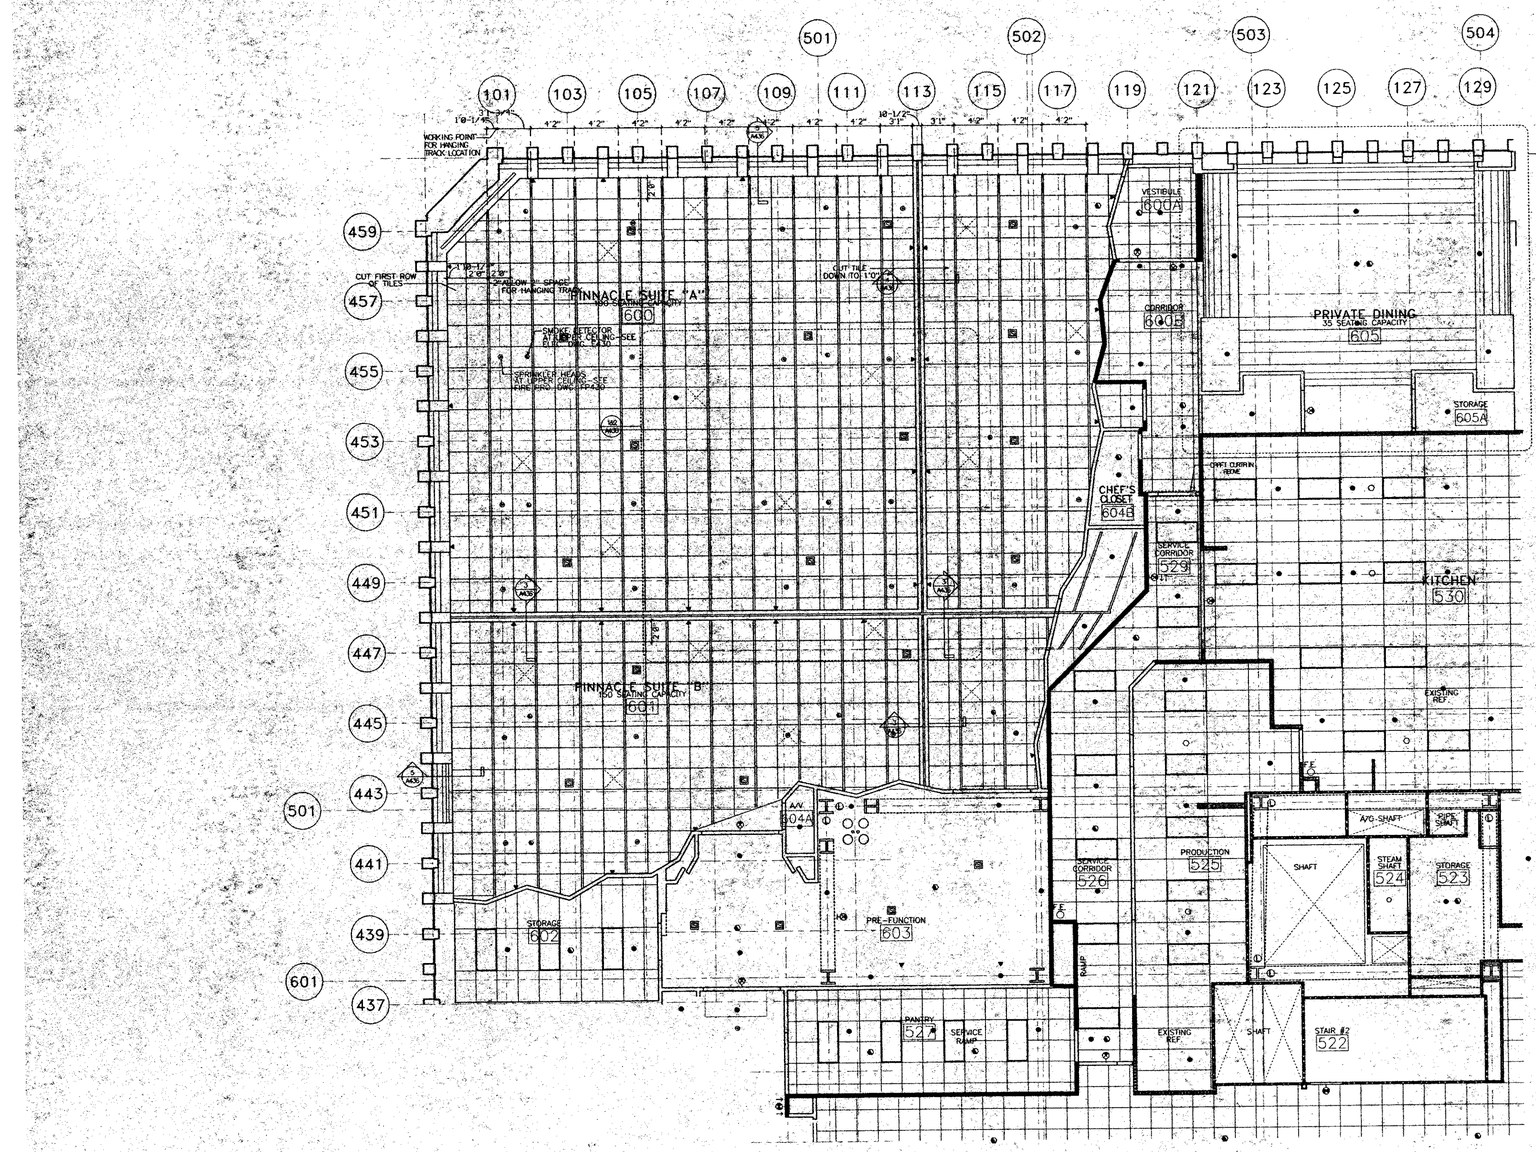


NOTES:

1) FOR ALL DIFFUSERS, SPRINKLERS, AND SMOKE DETECTOR LOCATIONS REFERENCE ARCH. DRAWINGS IN COORDINATION WITH MEP. DWGS
2) CROSS BRACING IS TO OCCUR AT CENTER AND AT ENDS OF EACH RUN OF PANEL TYPE SWC 3 TO AVOID ANY SWAYING CAUSED BY MOVEMENT OF BUILDING. (SEE DETAIL 9/A436 FOR EXAMPLE OF TYPICAL CROSS BRACING)
3) CROSS BRACING IS ALSO TO OCCUR AT PANEL TYPE SWC 2. BRACING OF THESE PANELS IS TO OCCUR AT THE CENTER OF EACH RUN. (SEE DETAIL 9/A436 FOR EXAMPLE OF TYPICAL CROSS BRACING)
4) SEE A/- 28 FOR CEILING TYPE DESIGNATIONS

RECEIVED
OCT 11 1995
LESLIE E. ROBERTSON ASSOCIATES
211 E. 46th ST., N.Y., N.Y.C. 10017

WINDOWS ON THE WORLD
WORLD TRADE CENTER ONE
NEW YORK CITY, NEW YORK

HARDY HOLZMAN PFEIFFER ASSOCIATES

LANDLORD:
PORT AUTHORITY OF N.Y. & N.J.
WORLD TRADE DEPARTMENT
1 WORLD TRADE CENTER, 65TH FLOOR WEST
NEW YORK, NEW YORK 10048

OPERATOR:
B.E. WINDOWS CORPORATION
1 WORLD TRADE CENTER
NEW YORK, NEW YORK 10010

ARCHITECT:
HARDY HOLZMAN PFEIFFER ASSOCIATES
902 BROADWAY, 13TH FLOOR
NEW YORK, NEW YORK 10010

MEP ENGINEER:
ALTIERI SEBOR WIEBER
37 KNIGHT STREET
NORWALK, CONNECTICUT 06851

STRUCTURAL ENGINEER:
LESLIE E. ROBERTSON ASSOCIATES
211 EAST 46TH STREET
NEW YORK, NEW YORK 10017

KITCHEN PLANNING:
CINI-LITTLE INTERNATIONAL, INC.
900 MADISON AVENUE
NEW YORK, NEW YORK 10165

A/V ACOUSTICS:
JAHN, MOSKOW WILLIS
2 EAST 56TH STREET
NEW YORK, NEW YORK 10016

LIGHTING:
CLINE, BETTRIDGE BERNSTEIN LIGHTING
10 WEST 33RD STREET
NEW YORK, NEW YORK 10010

CODE/ ADA:
DAVID E. LIBOWITZ, P.E.
70 WEST 40TH STREET
NEW YORK, NEW YORK 10018

TOWER A
TOWER B
NORTH

NO.: DATE: REVISIONS:

CONSTRUCTION DOCUMENTATION SUBMISSION
1 7/31/95 GENERAL REVISIONS
2 10/9/95 ISSUE FOR CONSTRUCTION

TITLE:
QUADRANT D
107TH REFLECTED CEILING
PINNACLE SUITE (UPPER)

HHPA PROJECT NO. 5466.03
DRAWING NO. A431A
DATE: JUNE 9, 1995
SCALE: 1/4"=1'-0"

TAA 951114.07