

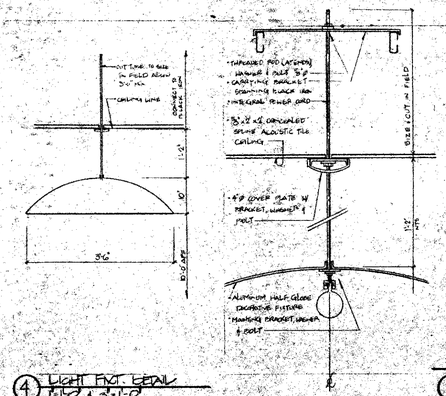


4 LIGHT FXT. DETAIL
1"=1'-0" & 3"=1'-0"

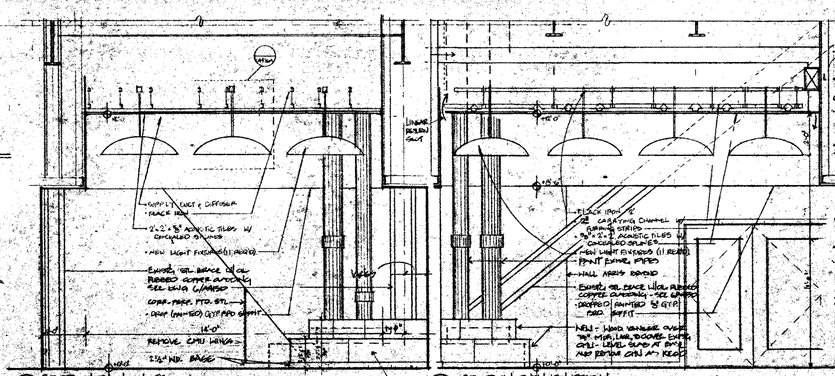


3 SECTION THRU PRE-FUNC.
3/8"=1'-0"


2 SECTION THRU PRIVATE
3/8"=1'-0"

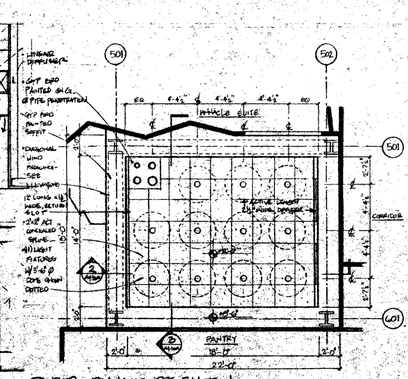


1 RCP - PINNACLE PRE-FUNCTION
1/4"=1'-0"

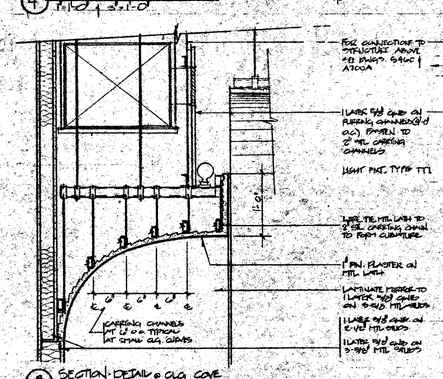


8 SECTION · DETAIL @ CLG COVE
1 1/2"=1'-0"

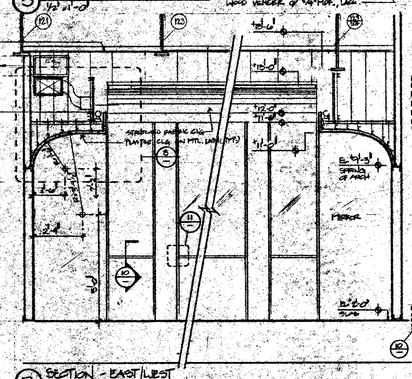


7 SECTION - EAST/WEST
1/2"=1'-0"

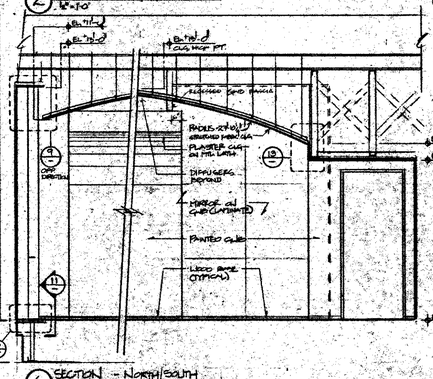


6 SECTION - NORTH/SOUTH
1/2"=1'-0"

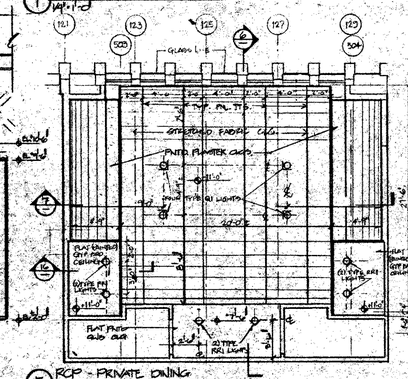


5 RCP - PRIVATE DINING
1/4"=1'-0"

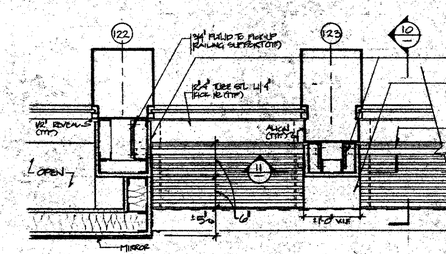


12 PLAN DETAIL - MULLIONS @ PRIVATE DINING
1-1/2"=1'-0" OPPOSITE HAND SIMILAR

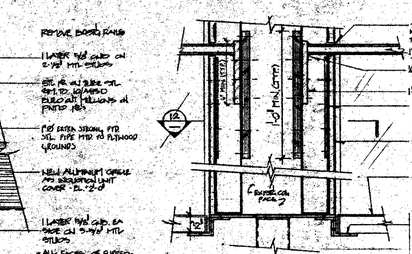


11 SECTION THRU TYPICAL MULLION
3"=1'-0" PRIVATE DINING

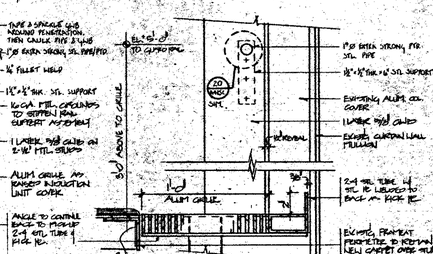


10 SECTION ELEVATION @ MULLION
3"=1'-0" PRIVATE DINING

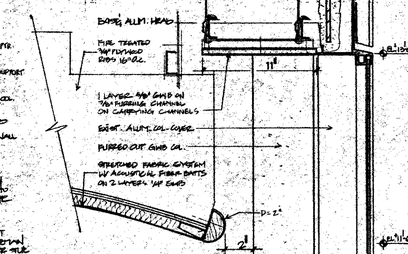


9 SECTION DETAIL THRU HEAD
3"=1'-0"

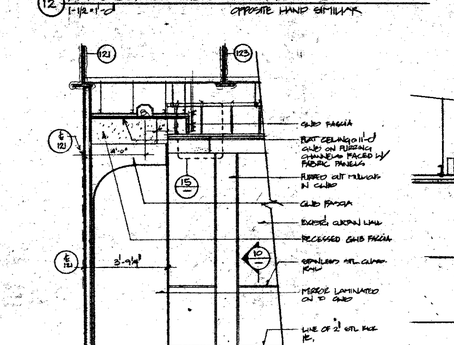


16 SECTION THRU FLAT CEILING
1 1/2"=1'-0"

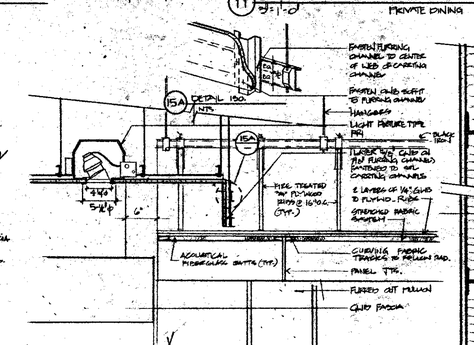

15 SECTION DETAIL THRU CLG EDGE
1-1/2"=1'-0"

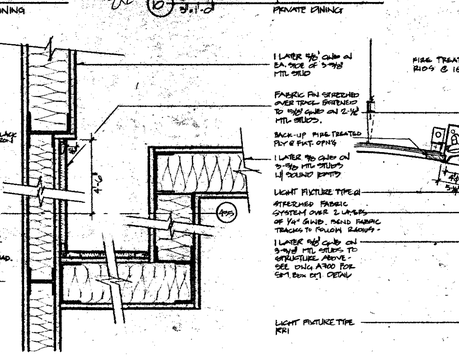

14 PLAN DETAIL @ FABRIC PANEL
3"=1'-0"

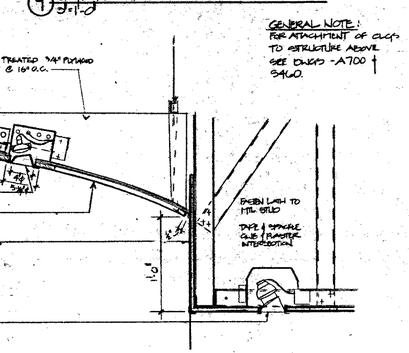

13 SECTION DETAIL THRU SOFFIT
1-1/2"=1'-0"

RECEIVED
OCT 11 1995
LESLIE E. ROBERTSON ASSOCIATES
211 E. 46th ST., N.Y., N.Y.C. 10017

WINDOWS ON THE WORLD
WORLD TRADE CENTER ONE
NEW YORK CITY, NEW YORK

HARDY HOLZMAN PFEIFFER ASSOCIATES

LANDLORD:
PORT AUTHORITY OF NY & NJ
ONE WORLD TRADE CENTER, 3 WORLD TRADE LEVEL, 67TH FLOOR WEST
NEW YORK, NEW YORK 10048

OPERATOR:
B.E. WINDOWS CORPORATION
595 5TH AVENUE
NEW YORK, NEW YORK 10010

ARCHITECT:
HARDY HOLZMAN PFEIFFER ASSOCIATES
105 BROADWAY, 10TH FLOOR
NEW YORK, NEW YORK 10010

MEP ENGINEER:
ALTIERI SEBOR WIEBER
100 PROGRESS PARKWAY
NORWALK, CONNECTICUT 06851

STRUCTURAL ENGINEER:
LESLIE E. ROBERTSON ASSOCIATES
211 EAST 46TH STREET
NEW YORK, NEW YORK 10017

KITCHEN PLANNING:
CINI-LITTLE INTERNATIONAL, INC.
505 MARION AVENUE
NEW YORK, NEW YORK 10165

AV/ ACOUSTICS:
ALTHEN MILSOM WILKE
211 EAST 58TH STREET
NEW YORK, NEW YORK 10016

LIGHTING:
CLINE BETTRIDGE BERNSTEIN LIGHTING
30 WEST 22ND STREET
NEW YORK, NEW YORK 10010

CODE/ ADA
DAVID E. LIEBOWITZ, P.C.
41 WEST 96TH STREET
NEW YORK, NEW YORK 10025

BLDG. A B C D NORTH

NO.: DATE REVISIONS:

CONSTRUCTION DOCUMENTATION SUBMISSION
1 7/14/95 GENERAL REVISIONS
2 10/11/95 ISSUED FOR CONSTRUCTION

TITLE: CEILING DETAILS/PINNACLE PRE-FUNCTION & PRIVATE DINING

HHPA PROJECT NO. 5466.03 | DRAWING NO. A436A

DATE: MAY 22, 1995

SCALE: 1/8"=1'-0"

TAA 95.114.07