


7 TYP. ELEV. FULL


6 TYP. PROFILE FULL

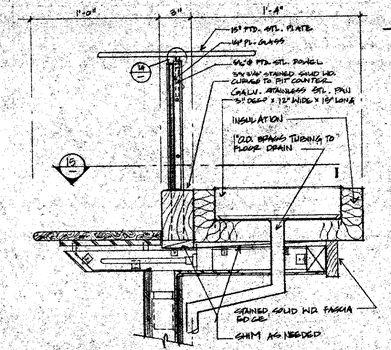

5 DET.@ ANGLED WALL 3"=1'-0"


4 DET.@ CORNER 3"=1'-0"

3 DET.@ WING WALL 3"=1'-0"

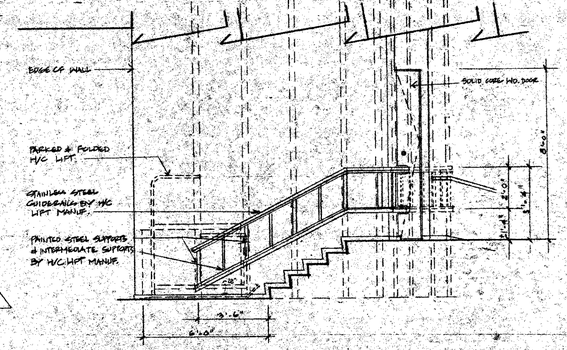


2 EAST PIER @ PINNACLE ENTRY 1"=1'-0"


1 WEST PIER @ PINNACLE ENTRY 1"=1'-0"

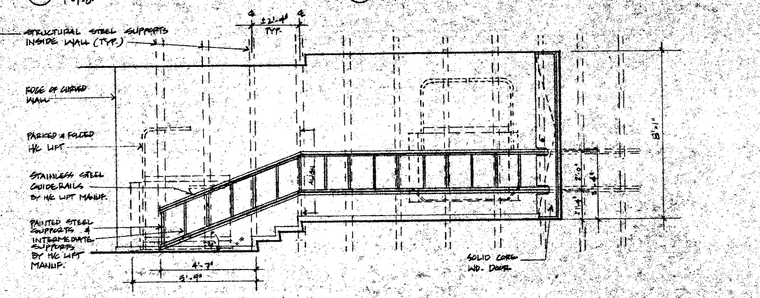

10 BAR TOP SECT.@ OYSTER STATION - BAR B 3"=1'-0"

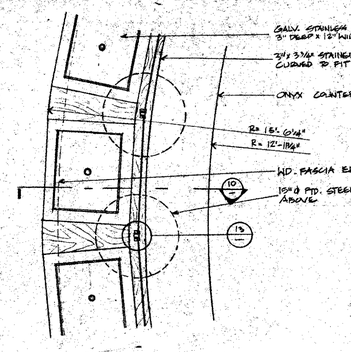


9 H/C STAIR LIFT @ WEST PROMENADE 1/2"=1'-0"

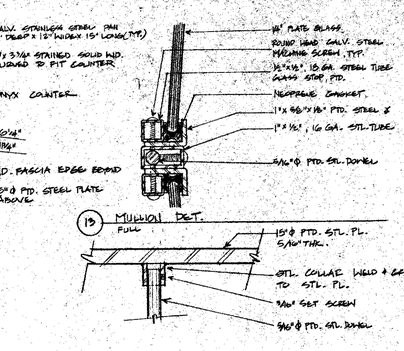


13 MULLION DET. FULL

8 H/C STAIR LIFT @ CELLAR IN THE SKY ENTRANCE 1/2"=1'-0"

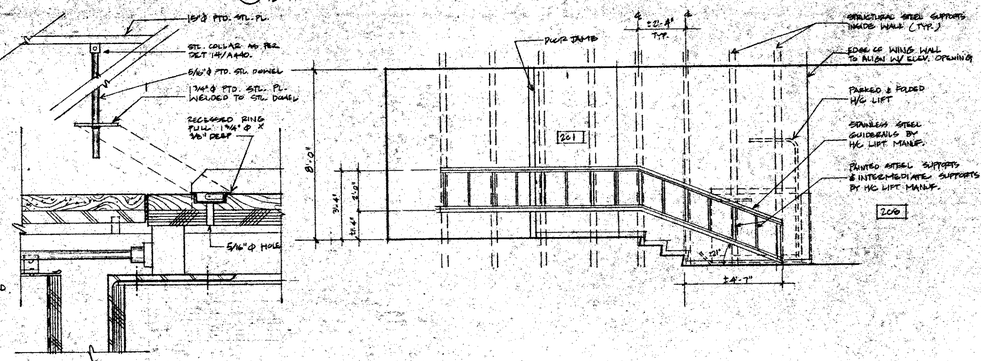


15 PARTIAL PLAN @ OYSTER STATION - BAR B 1 1/2"=1'-0"


14 PLATE DET. FULL

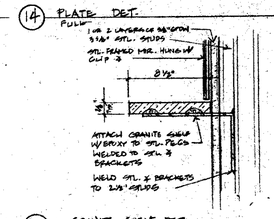


12 PLATE INSERTION DET.@ SHABU-SHABU BAR C 1/2" FULL

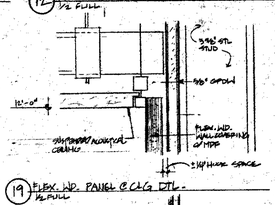


11 H/C STAIR LIFT @ ELEV. LOBBY RM. 206 (SEE ALTERNATES) 1/2"=1'-0"

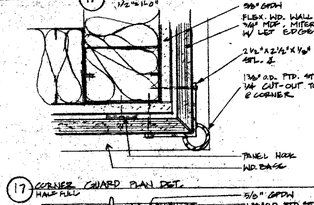


21 GRANITE SHELF DET. 3"=1'-0"

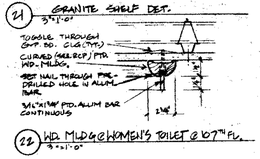

19 FLEX. WD. PANEL @ C/G DTL. FULL

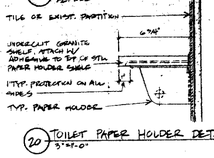

17 CORNER GUARD PLAN DET. HALF FULL

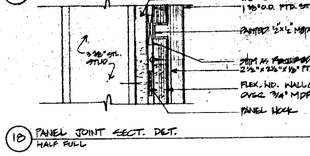


22 WD. MLDG @ WOMEN'S TOILET @ 107TH FL. 3"=1'-0"

20 TOILET PAPER HOLDER DET. 3"=1'-0"

18 PANEL JOINT SECT. DET. HALF FULL

16 H/C STAIR LIFT DETAIL 1/2"=1'-0"

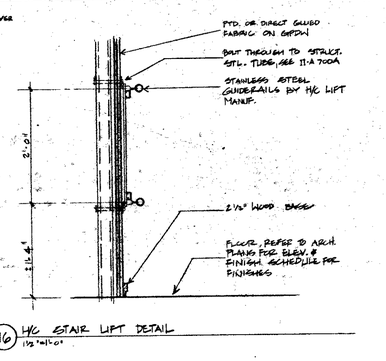

RECEIVED
OCT 11 1995
LESLIE E. ROBERTSON ASSOCIATES
211 E. 46th ST., N.Y., N.Y.C. 10017

WINDOWS ON THE WORLD
WORLD TRADE CENTER ONE
NEW YORK CITY, NEW YORK
HARDY HOLZMAN PFEIFFER ASSOCIATES

UNILORDS:
PORT AUTHORITY OF NY & NJ
WORLD TRADE DEPARTMENT
1 WORLD TRADE CENTER, 65TH FLOOR WEST
NEW YORK, NEW YORK 10048

OPERATOR:
B.E. WINDOWS CORPORATION
135 LIBERTY STREET
NEW YORK, NEW YORK 10010

ARCHITECT:
HARDY HOLZMAN PFEIFFER ASSOCIATES
902 BROADWAY, 10TH FLOOR
NEW YORK, NEW YORK 10010

MEP ENGINEER:
ALTIERI SEBOR WIEBER
37 ARCH STREET
NORWALK, CONNECTICUT 06851

STRUCTURAL ENGINEER:
LESLIE E. ROBERTSON ASSOCIATES
211 EAST 46TH STREET
NEW YORK, NEW YORK 10017

KITCHEN PLANNING:
CINI-LITTLE INTERNATIONAL INC.
501 MADISON AVENUE
NEW YORK, NEW YORK 10165

A/V ACOUSTICS:
SHEN MILSOM WILKE
36 EAST 20TH STREET
NEW YORK, NEW YORK 10016

LIGHTING:
CLINE BETTRIDGE BERNSTEIN LIGHTING
50 WEST 23RD STREET
NEW YORK, NEW YORK 10010

CODE/ ADA:
DAVID E. J. KORWITZ, P.E.
70 EAST 10TH STREET
NEW YORK, NEW YORK 10018

BLDG. A B C D NORTH BLDG.

NO.: DATE: REVISIONS:
CONSTRUCTION DOCUMENTATION SUBMISSION

TITLE:
MISCELLANEOUS DET.

HHPA PROJECT NO.: 5466.03
DRAWING NO.: A 440
DATE:
SCALE: