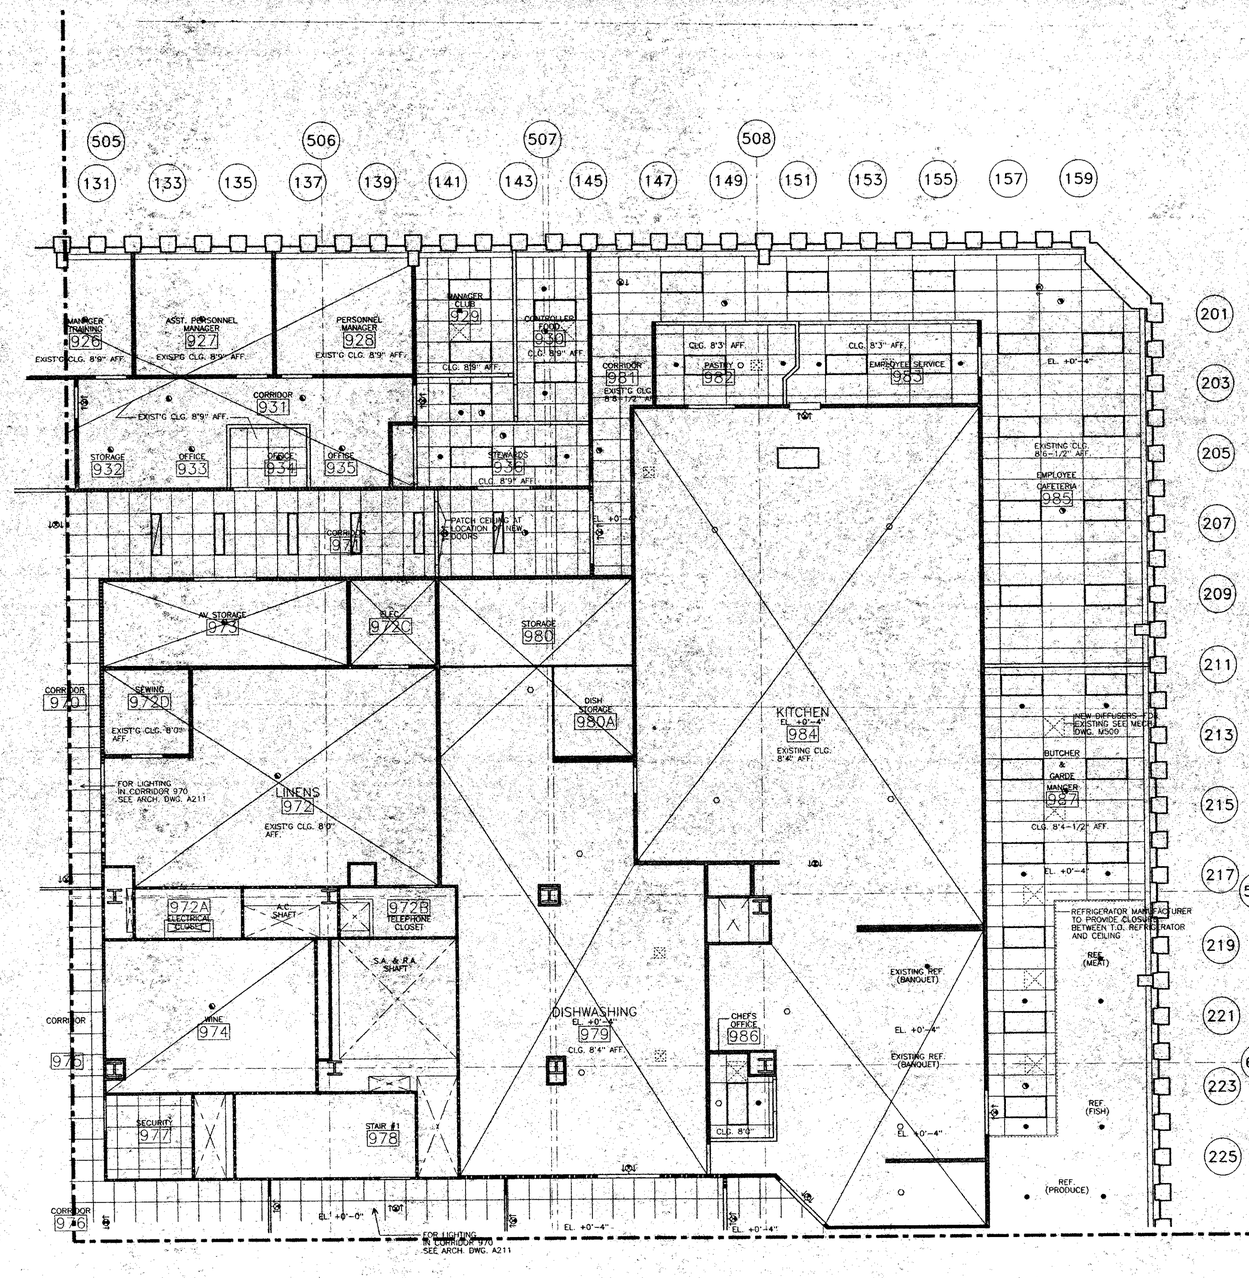



NOTE:

1) FOR CEILING MATERIALS SEE INTERIOR DRAWING I-129

2) FOR GENERIC CEILING HANGING DETAIL AT ALL BACK OF HOUSE AREAS SEE B/A700


RECEIVED
OCT 11 1995
LESLIE E. ROBERTSON ASSOCIATES
211 E. 46th ST., N.Y., N.Y.C. 10017


# WINDOWS ON THE WORLD
## WORLD TRADE CENTER ONE
## NEW YORK CITY, NEW YORK

HARDY HOLZMAN PFEIFFER ASSOCIATES

LANDLORD:
PORT AUTHORITY OF NY & NJ
WORLD TRADE DEPARTMENT
1 WORLD TRADE CENTER, 66TH FLOOR WEST
NEW YORK, NEW YORK 10048

OPERATOR:
S.E. WINDOWS CORPORATION
136 5TH AVENUE
NEW YORK, NEW YORK 10010

ARCHITECT:
HARDY HOLZMAN PFEIFFER ASSOCIATES
115 BROADWAY, 19TH FLOOR
NEW YORK, NEW YORK 10010

MEP ENGINEER:
SEVERUD ASSOCIATES
31 KNIGHT STREET
NORWALK, CONNECTICUT 06851

STRUCTURAL ENGINEER:
LESLIE E. ROBERTSON ASSOCIATES
250 PARK AVENUE SOUTH
NEW YORK, NEW YORK 10017

KITCHEN PLANNING:
CINI-LITTI INTERNATIONAL, INC.
1 PENN PLAZA
NEW YORK, NEW YORK 10165

A/V ACOUSTICS:
DAVID L. KLEIN JR. INC.
2 PENN PLAZA, SUITE
NEW YORK, NEW YORK 10016

LIGHTING:
CLINE BETTRIDGE BERNSTEIN LIGHTING
150 EAST 58TH STREET
NEW YORK, NEW YORK 10010

CODE/ ADA:
DAVID A. ELLISON, P.E., P.C.
1 PENN PLAZA, 49TH FLOOR
NEW YORK, NEW YORK 10018

TOWER A · TOWER B · NORTH

| NO.: | DATE: | REVISIONS: |
|---|---|---|
| | | CONSTRUCTION DOCUMENTATION SUBMISSION |
| 1 | 6/5/95 | PA QUERIES/REVISIONS |
| 2 | 7/17/95 | GENERAL REVISIONS |
| 3 | 10/9/95 | ISSUE FOR CONSTRUCTION |

TITLE:
QUADRANT A
106TH REFLECTED CEILING
BACK OF HOUSE

HHPA PROJECT NO.: 5466.03
DRAWING NO.: A501
DATE: JULY 17, 1995
SCALE: 1/4"=1'-0"

TAA 951114.07