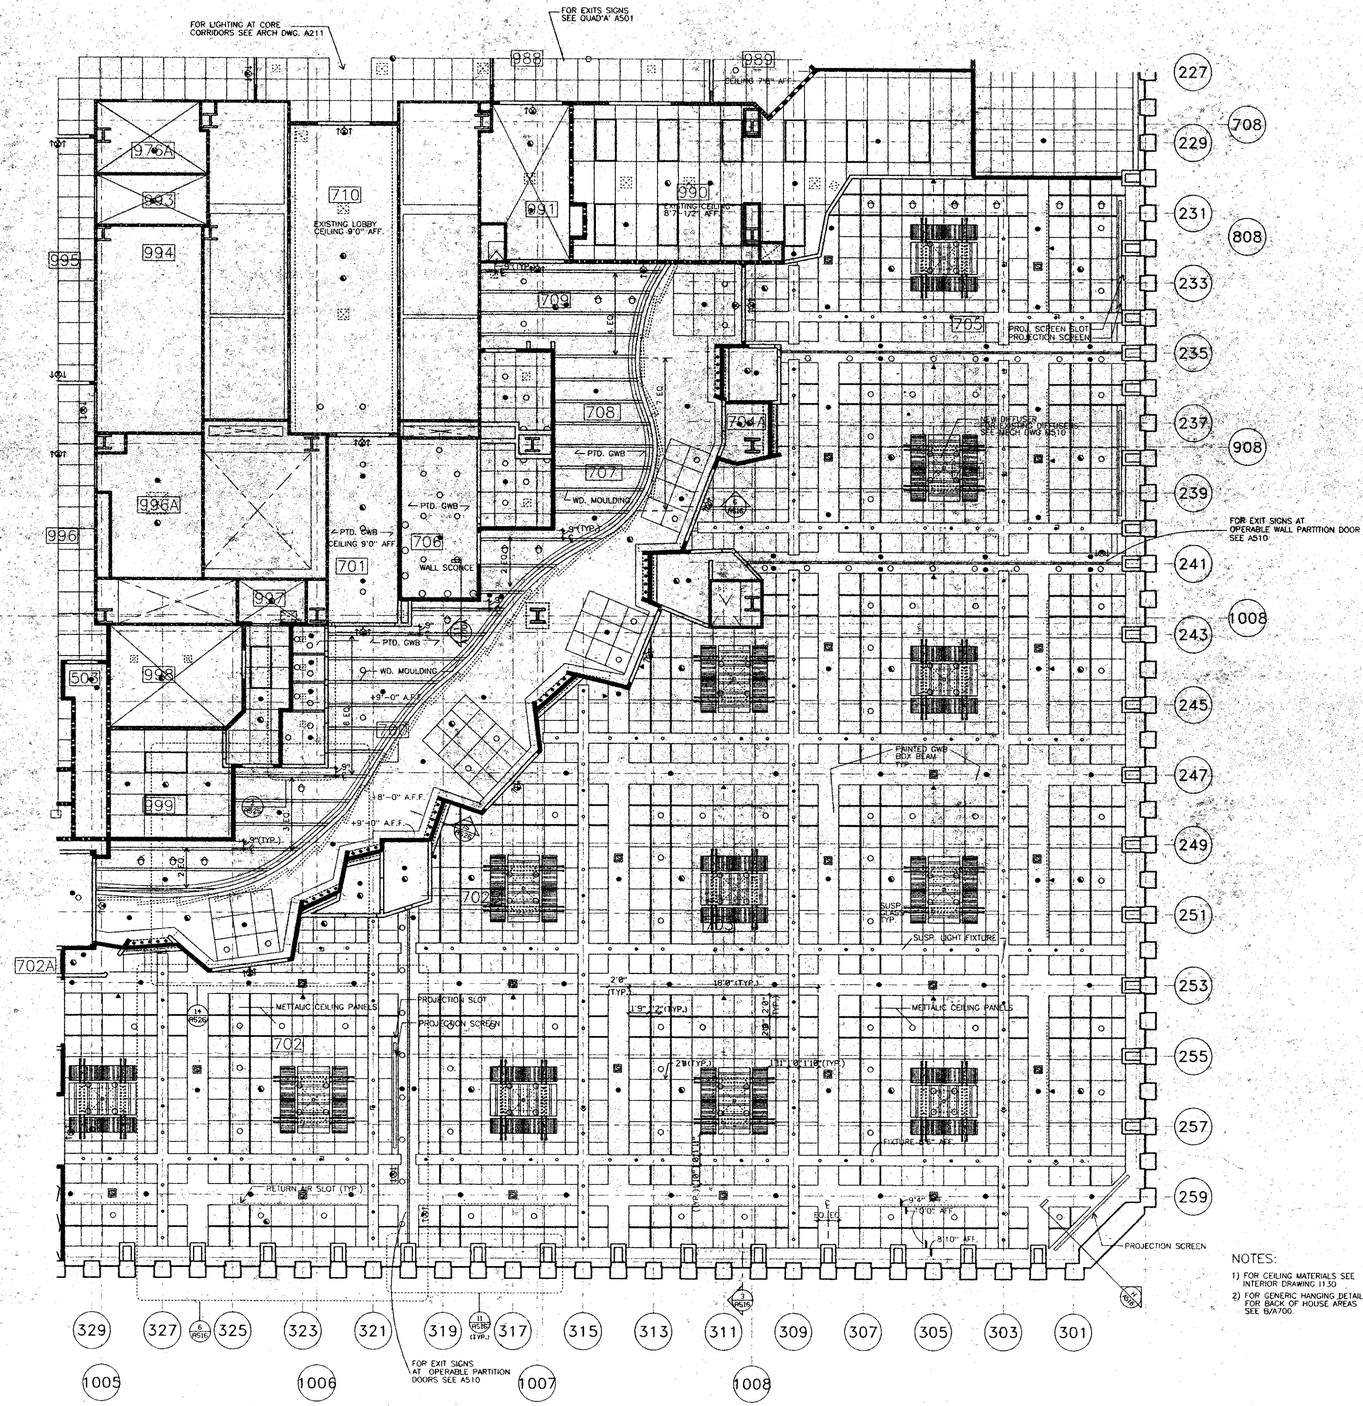


NOTES:

1) FOR CEILING MATERIALS SEE INTERIOR DRAWING I130
2) FOR GENERIC HANGING DETAILS FOR BACK OF HOUSE AREAS SEE B/A700.

RECEIVED
OCT 11 1995
LESLIE E. ROBERTSON ASSOCIATES
211 E. 46th ST., N.Y., N.Y.C. 10017

WINDOWS ON THE WORLD
WORLD TRADE CENTER ONE
NEW YORK CITY, NEW YORK

HARDY HOLZMAN PFEIFFER ASSOCIATES

LANDLORD:
PORT AUTHORITY OF NY & NJ
WORLD TRADE DEPARTMENT
1 WORLD TRADE CENTER, 66TH FLOOR WEST
NEW YORK, NEW YORK 10048

OPERATOR:
R.E. WINDSOR CORPORATION
1350 6TH AVENUE
NEW YORK, NEW YORK 10019

ARCHITECT:
HARDY HOLZMAN PFEIFFER ASSOCIATES
902 BROADWAY - 13TH FLOOR
NEW YORK, NEW YORK 10010

MEP ENGINEER:
ALTIERI SEBOR WIEBER
37 KNIGHT STREET
NORWALK, CONNECTICUT 06851

STRUCTURAL ENGINEER:
LESLIE E. ROBERTSON ASSOCIATES
211 E. 46TH STREET
NEW YORK, NEW YORK 10017

KITCHEN PLANNING:
CINI-LITTLE INTERNATIONAL, INC.
420 MADISON AVENUE
NEW YORK, NEW YORK 10165

A/V ACOUSTICS:
PETER MOSTOW/JAN WIEBE
8 EAST 13TH STREET
NEW YORK, NEW YORK 10016

LIGHTING:
CLINE BETTRIDGE BERNSTEIN LIGHTING
150 WEST 22ND STREET
NEW YORK, NEW YORK 10010

CODE/ ADA:
DAVID M. SCHWARTZ, P.C.
225 WEST 34TH STREET
NEW YORK, NEW YORK 10018

TOWER A
TOWER B
NORTH

NO.:	DATE:	REVISIONS:
CONSTRUCTION DOCUMENTATION SUBMISSION		
1	6/5/95	PA QUERIES/REVISIONS
2	7/17/95	GENERAL REVISIONS
3	10/9/95	ISSUE FOR CONSTRUCTION

TITLE:
QUADRANT B
106TH REFLECTED CEILING
SUITES C,D,E,F

HHPA PROJECT NO. 5466.03
DRAWING NO. A511
DATE: JULY 17, 1995
SCALE: 1/4"=1'-0"

TAA 951114.07