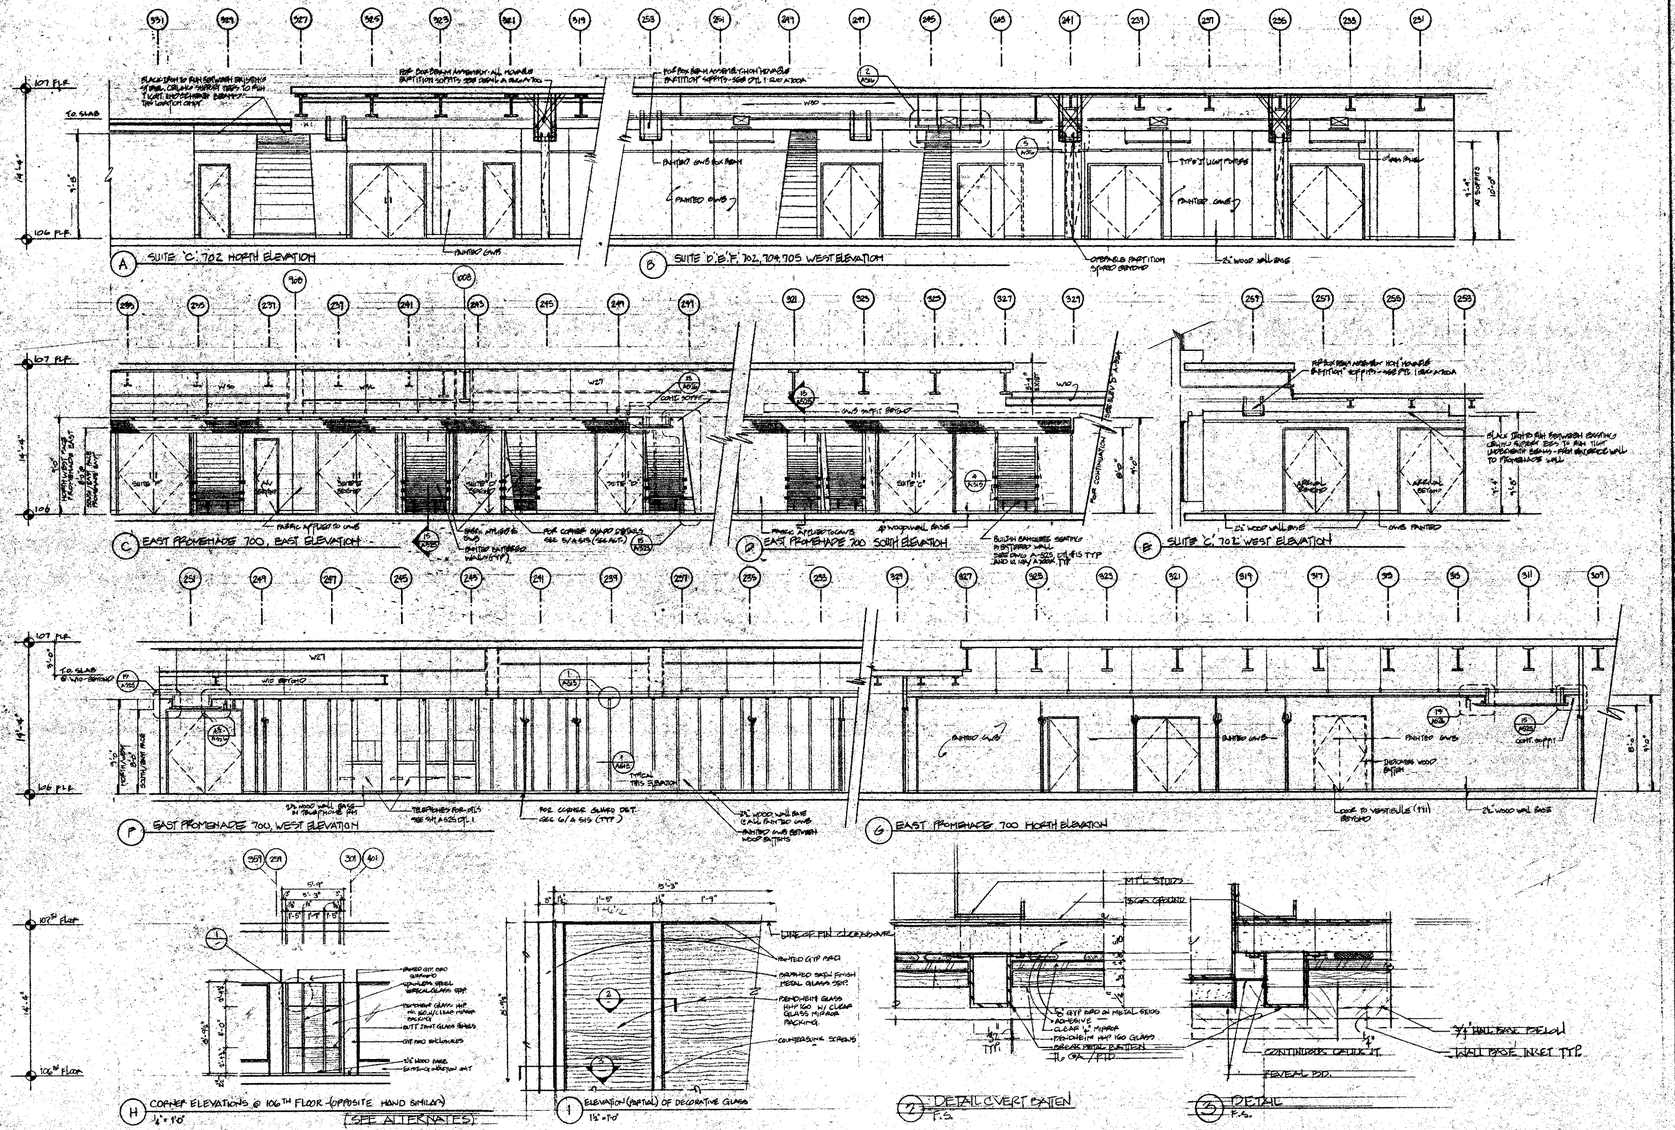


RECEIVED
OCT 11 1995
LESLIE E. ROBERTSON ASSOCIATES
211 E. 43rd ST., N.Y., N.Y.C. 10017

WINDOWS ON THE WORLD
WORLD TRADE CENTER ONE
NEW YORK CITY, NEW YORK

HARDY HOLZMAN PFEIFFER ASSOCIATES

LANDLORD:
PORT AUTHORITY OF NY & NJ
WORLD TRADE DEPARTMENT
WORLD TRADE CENTER, 66TH FLOOR WEST
NEW YORK, NEW YORK 10048

OPERATOR:
B.E. WINDOWS CORPORATION
155 E. 55th STREET
NEW YORK, NEW YORK 10010

ARCHITECT:
HARDY HOLZMAN PFEIFFER ASSOCIATES
212 BROADWAY, 12TH FLOOR
NEW YORK, NEW YORK 10010

MEP ENGINEER:
SYSKA & HENNESSY
11 WEST 42nd STREET
NEW YORK, NEW YORK 10036

STRUCTURAL ENGINEER:
LESLIE E. ROBERTSON ASSOCIATES
211 EAST 43rd STREET
NEW YORK, NEW YORK 10017

KITCHEN PLANNING:
CINI-LITTLE INTERNATIONAL, INC.
150 MADISON AVENUE
NEW YORK, NEW YORK 10016

A/V ACOUSTICS:
DAVIS MEDNA VALVE
11 EAST 26th STREET
NEW YORK, NEW YORK 10010

LIGHTING:
CLINE BERTHROZE BERNSTEIN LIGHTING
30 WEST 22nd STREET
NEW YORK, NEW YORK 10010

CODE/ ADA:
DAVID ELI LIEBOWITZ, P.E.
11 WEST 42nd STREET
NEW YORK, NEW YORK 10018

BLDG. A — NORTH — BLDG. B

NO.: DATE: REVISIONS:
1 11/96 GENERAL REV

TITLE:
QUADRANT B
106TH FLOOR ELEVATIONS
SUITES C,D,E,F

HHPA PROJECT NO.: 9466.01
DATE: 6/5/95
SCALE: 1/4"=1'-0"
DRAWING NO.: A514

TAA 95119.05