

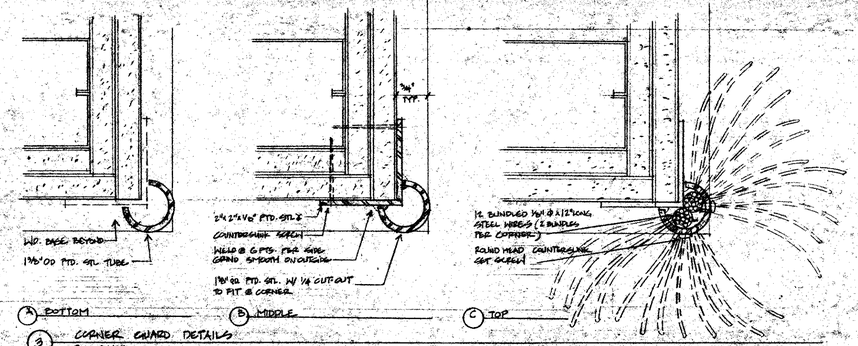


A BOTTOM B MIDDLE C TOP


3 CORNER GUARD DETAILS
FULL SCALE

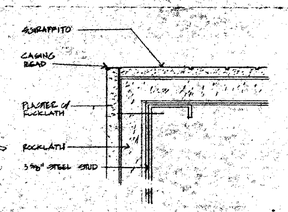


2 CORNER & SOFFIT DET @ 166'6" / 106TH FL.
FULL

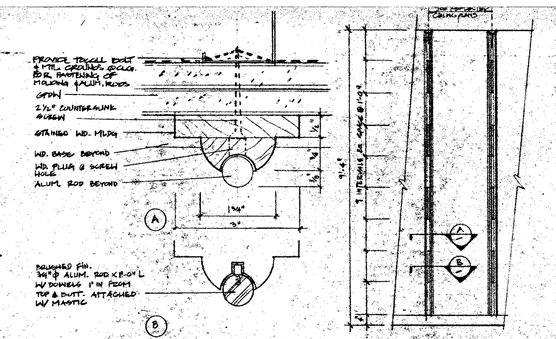


1 WOOD BATTEN DETAILS

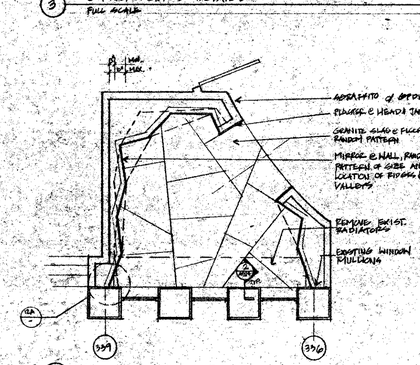


9 ALCOVE 801A - PLAN - OPP. 9TH
1/2" = 1'-0"

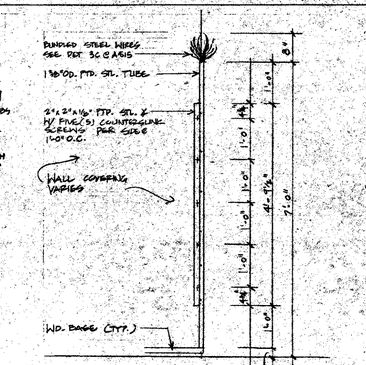


6 CORNER GUARD ELEVATION
3/4" = 1'-0"

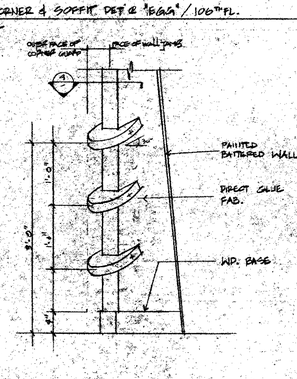


5 CORNER GUARD ELEVATION (SEE ALTERNATES)
1 1/2" = 1'-0"

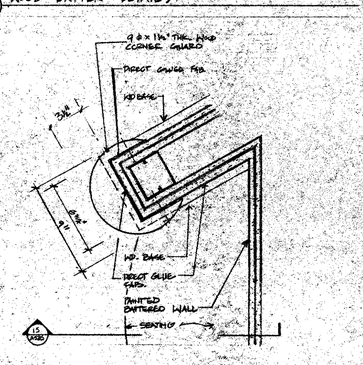

4 CORNER GUARD DETAIL (SEE ALTERNATES)
3" = 1'-0"

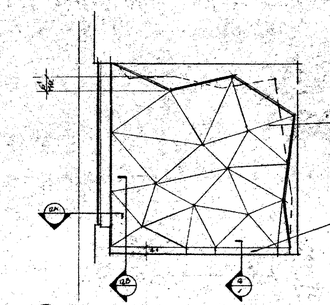


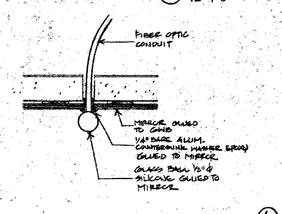


16 SPRINKLER PENETRATION DET.
HALF FULL SCALE

15 FIBER OPTIC LIGHT FIXT.
FULL SCALE


11 ALCOVE 801A - ELEVATION - OPP. 9TH
1/2" = 1'-0"

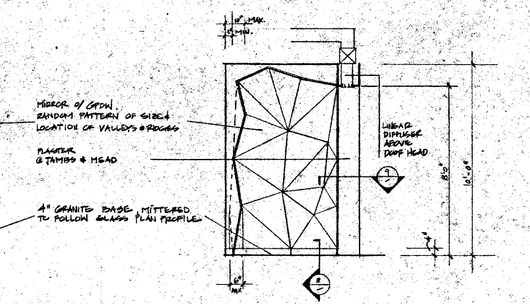


10 ALCOVE 801A - ELEVATION
1/2" = 1'-0"

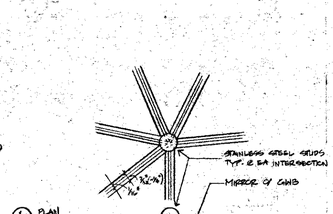


14 MIRROR INTERSECTION (TYP. ALL LOCATIONS SHOWN IN 10, 11 & 13)
FULL SCALE

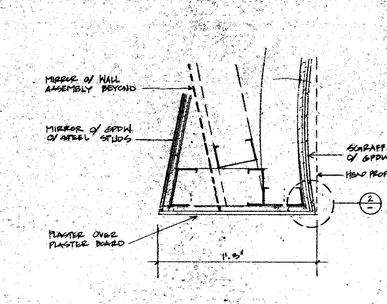


9 JAMB & HEAD DET. @ RM. 801A
3" = 1'-0"

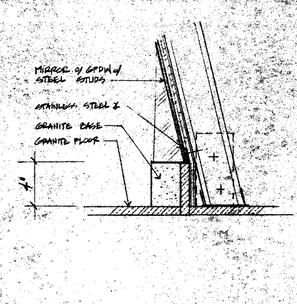

8 BASE DETAIL @ ALCOVE 801A
3" = 1'-0"

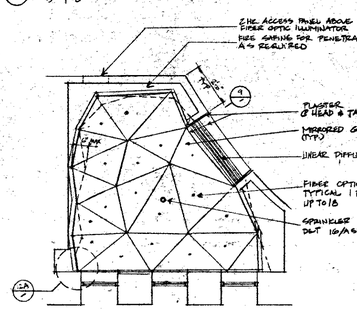

13 ALCOVE 801A RCP OPP 9TH
1/2" = 1'-0"

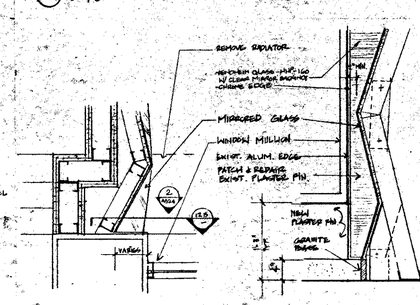

12 WINDOW MULLION @ ALCOVE 801A (SEE ALTERNATES)
1 1/2" = 1'-0"

RECEIVED
OCT 11 1995
LESLIE E. ROBERTSON ASSOCIATES
211 E. 46th ST., N.Y., N.Y.C. 10017

WINDOWS ON THE WORLD
WORLD TRADE CENTER ONE
NEW YORK CITY, NEW YORK
HARDY HOLZMAN PFEIFFER ASSOCIATES

LANDLORD:
PORT AUTHORITY OF NY & NJ
ONE WORLD TRADE CENTER
NEW YORK, NEW YORK 10048

OPERATOR:
S.E. THOMPSON CORPORATION
NEW YORK, NEW YORK 10019

ARCHITECT:
HARDY HOLZMAN PFEIFFER ASSOCIATES
622 BROADWAY - 10TH FLOOR
NEW YORK, NEW YORK 10012

MEP ENGINEER
ALTHEN SCHOLZ WEIDER
31 NORTH AVENUE
NORWALK, CONNECTICUT 06851

STRUCTURAL ENGINEER:
LESLIE E. ROBERTSON ASSOCIATES
NEW YORK, NEW YORK 10017

KITCHEN PLANNING:
CINI-LITTLE INTERNATIONAL INC.
NEW YORK, NEW YORK 10165

A/V ACOUSTICS:
KIRKEGARD ASSOC.
231 EAST 39TH STREET
NEW YORK, NEW YORK 10016

LIGHTING:
CLINE BERTRONE PETERSON LIGHTING
41 WEST 25TH STREET
NEW YORK, NEW YORK 10010

CODES/ ADA:
DAVID A. SCHWARTZ, P.E.
NEW YORK, NEW YORK 10018

BLDG. 1 — NORTH — BLDG. 2

NO.:	DATE:	REVISIONS:
CONSTRUCTION DOCUMENTATION SUBMISSION		
4	6.9.95	GENERAL REVS.
5	7.17.95	GENERAL REVS.
6	10.4.95	ISSUED FOR CONSTRUCTION

TITLE:
PLAN DETAILS

HHPA PROJECT NO. 9466.03
DRAWING NO. A515
DATE: MAY 5, 1995
SCALE:

TAA 951114.07