

RECEIVED
OCT 11 1995
LESLIE E. ROBERTSON ASSOCIATES
211 E. 46th ST., N.Y., N.Y.C. 10017


WINDOWS ON THE WORLD
WORLD TRADE CENTER ONE
NEW YORK CITY, NEW YORK
HARDY HOLZMAN PFEIFFER ASSOCIATES

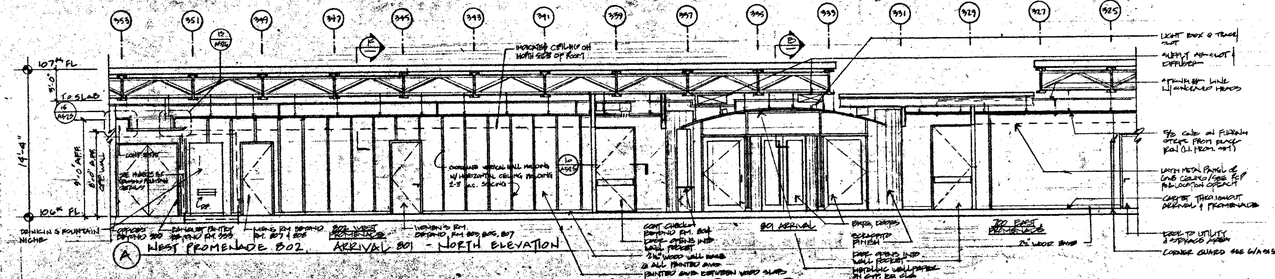


A

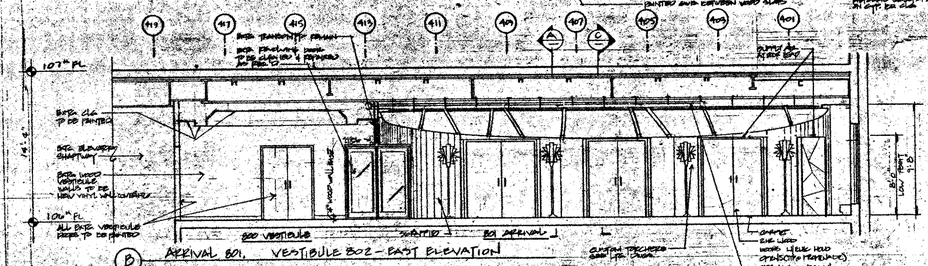


B

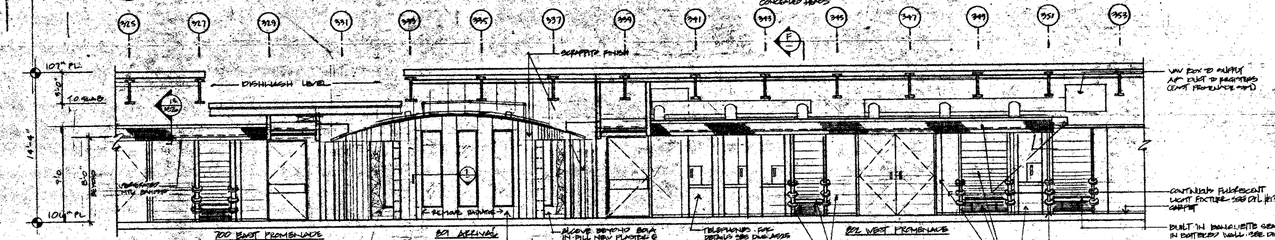


C

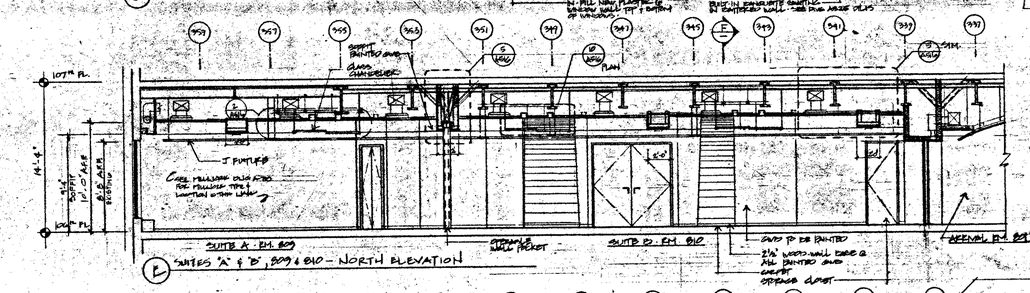


E

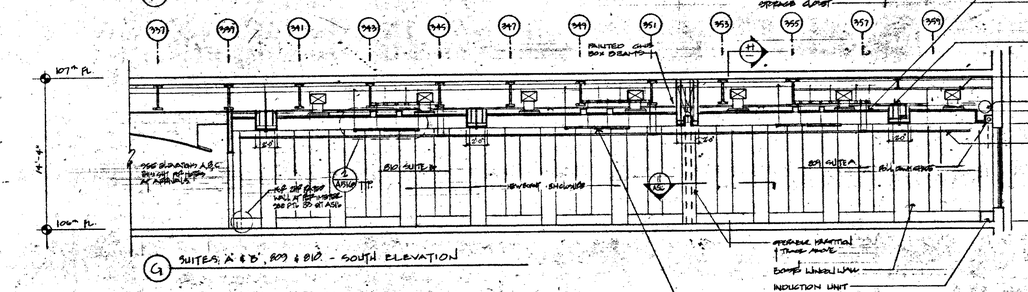


G

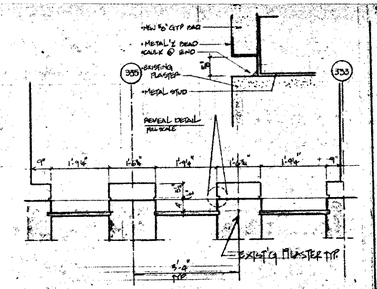


1 PLAN @ SOUTH WALL-ARRIVAL-106 (SEE ALTERNATES)
3/4"=1'-0"

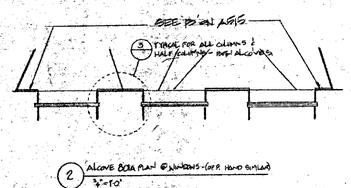


2 ALCOVE B09A PLAN @ SOFFITS (OPP. HAND SIMILAR)
3/4"=1'-0"

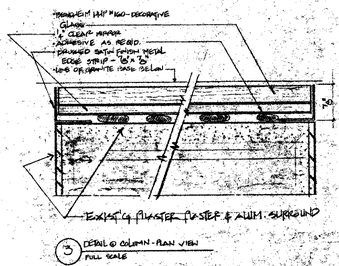

3 DETAIL @ COLUMN - PLAN VIEW
FULL SCALE

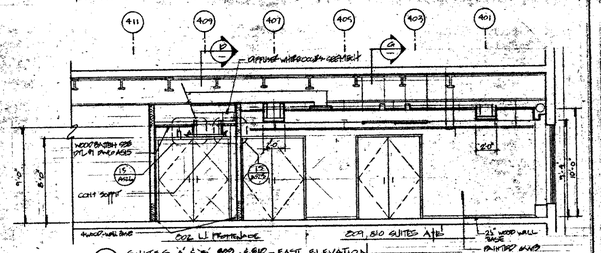

F

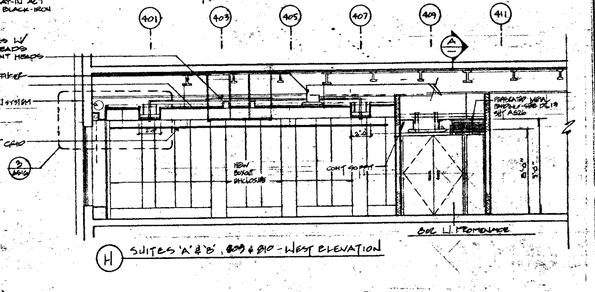

H

LANDLORD:
PORT AUTHORITY OF N.Y. & N.J.
WORLD TRADE DEPARTMENT
ONE WORLD TRADE CENTER, 65TH FLOOR WEST
NEW YORK, NEW YORK 10048

OPERATOR:
B.C. WINDOWS CORPORATION
135 - 57th AVENUE
NEW YORK, NEW YORK 10010

ARCHITECT:
HARDY HOLZMAN PFEIFFER ASSOCIATES
212 BROADWAY 10TH FL.
NEW YORK, NEW YORK 10010

MEP ENGINEER:
ALTIERI SEBOR WIEBER
37 KNIGHT STREET
NORWALK, CONNECTICUT 06851


STRUCTURAL ENGINEER:
LESLIE E. ROBERTSON ASSOCIATES
211 EAST 46TH STREET
NEW YORK, NEW YORK 10017

KITCHEN PLANNING:
CINI-LITTLE INTERNATIONAL, INC.
151 MADISON AVENUE
NEW YORK, NEW YORK 10165

A/V ACOUSTICS:
SHEN WILSON TULLE
11 EAST 36TH STREET
NEW YORK, NEW YORK 10016

LIGHTING:
CLINE BERTRIDGE BERNSTEIN LIGHTING
30 WEST 22ND STREET
NEW YORK, NEW YORK 10010

CODE/ ADA:
DAVID E. FERGUSON P.E.
70 WEST 36TH STREET
NEW YORK, NEW YORK 10018

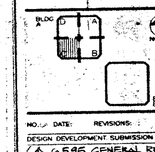

NO.	DATE:	REVISIONS:
		DESIGN DEVELOPMENT SUBMISSION
1	4.5.95	GENERAL REVS
2	7.7.95	GENERAL REVS
3	9.7.95	ISSUED FOR CONSTRUCTION

TITLE
QUADRANT C
106TH FLOOR ELEVATIONS
ARRIVAL/SUITES A,B

HHPA PROJECT NO.
9466.01

DRAWING NO.
A524

DATE:
MAY 1ST 1995

SCALE
1/4" = 1'-0"

AA 95114.07