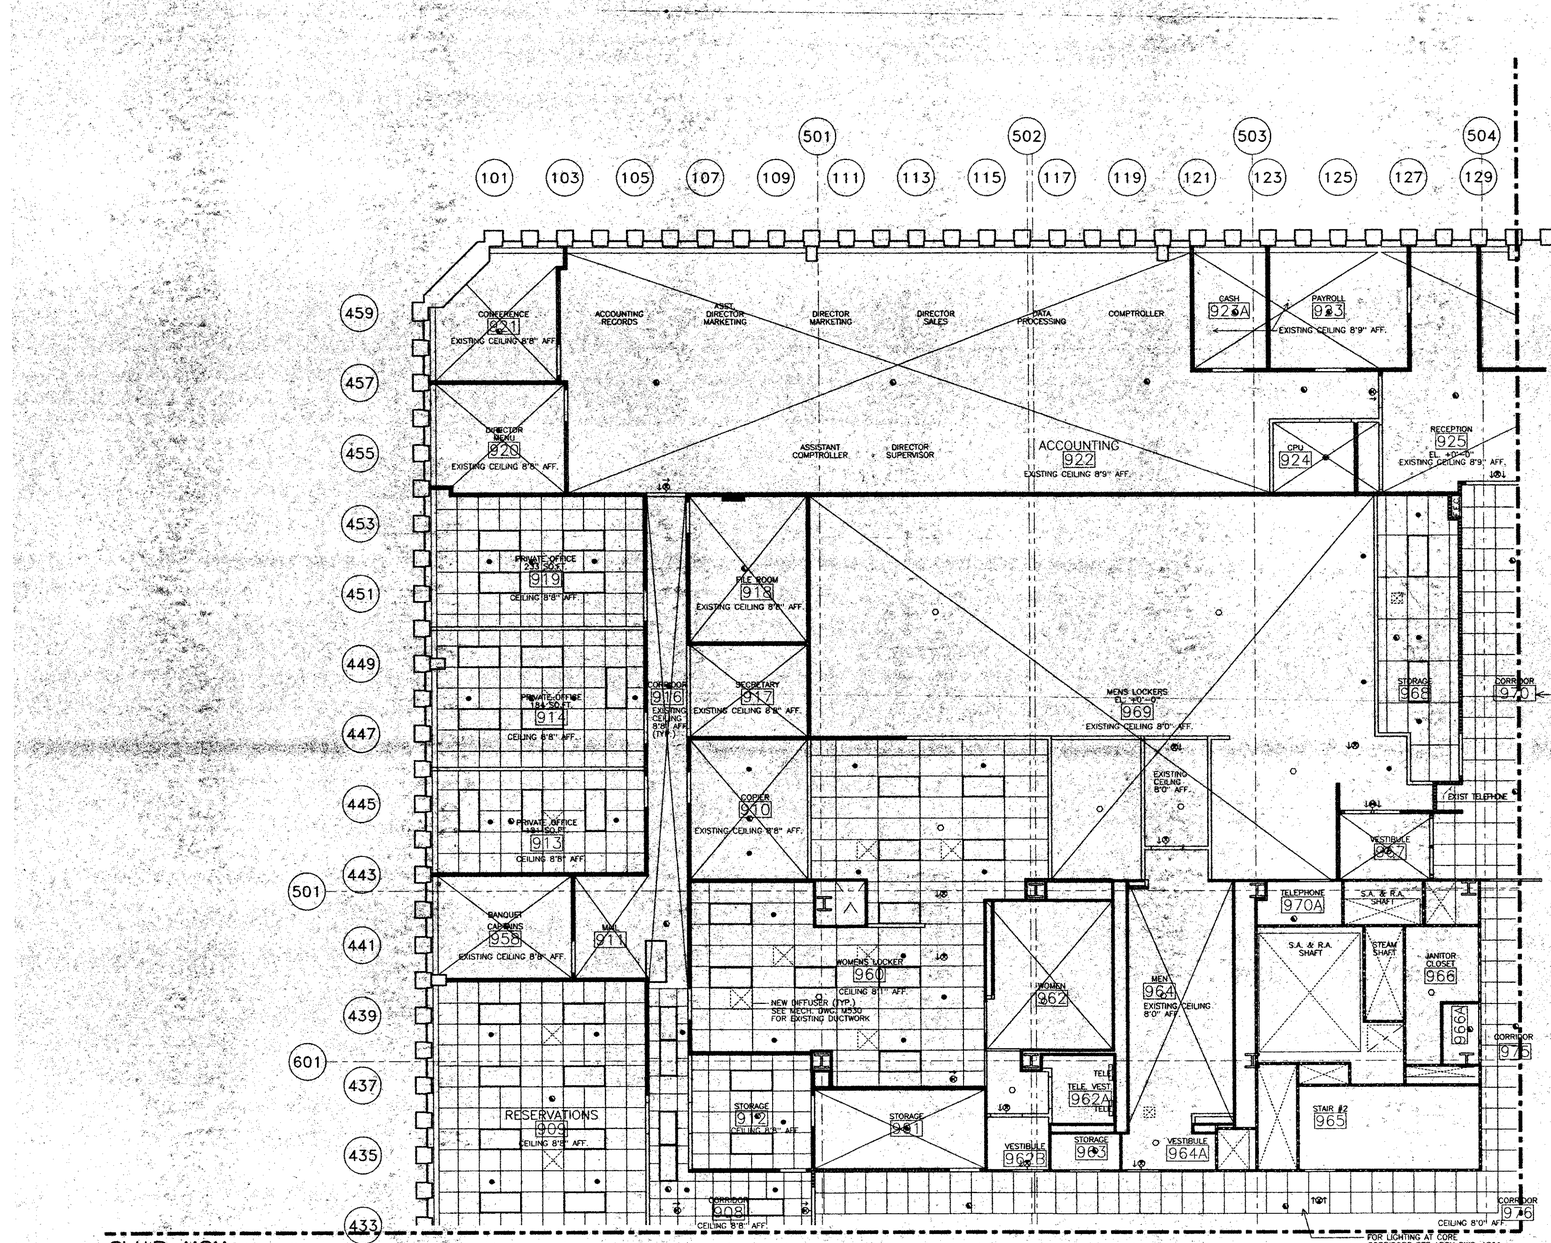



QUAD "C"
SEE SHEET

NOTES:

1) FOR CEILING MATERIALS SEE INTERIOR DRAWING I-132

2) FOR GENERIC CEILING HANGING DETAILS AT ALL BACK OF HOUSE AREAS SEE 8/A700

RECEIVED
OCT 11 1995
LESLIE E. ROBERTSON ASSOCIATES
211 E. 46th ST., N.Y., N.Y.C. 10017

# WINDOWS ON THE WORLD
## WORLD TRADE CENTER ONE
## NEW YORK CITY, NEW YORK

HARDY HOLZMAN PFEIFFER ASSOCIATES

LANDLORD:
PORT AUTHORITY OF NY & NJ
WORLD TRADE DEPARTMENT
1 WORLD TRADE CENTER, 66TH FLOOR WEST
NEW YORK, NEW YORK 10048

OPERATOR:
B.E. WINDOWS CORPORATION
155 5TH AVENUE
NEW YORK, NEW YORK 10010

ARCHITECT:
HARDY HOLZMAN PFEIFFER ASSOCIATES
622 BROADWAY, 10TH FLOOR
NEW YORK, NEW YORK 10012

MEP ENGINEER:
ALTIERI SEBOR WIEBER
37 KNIGHT STREET
NORWALK, CONNECTICUT 06851


STRUCTURAL ENGINEER:
LESLIE E. ROBERTSON ASSOCIATES
250 PARK AVENUE
NEW YORK, NEW YORK 10017

KITCHEN PLANNING:
CINI-LITTLE INTERNATIONAL, INC.
521 FIFTH AVENUE
NEW YORK, NEW YORK 10175

A/V ACOUSTICS:
SHEN MILSOM WILKE
5 EAST 20TH STREET
NEW YORK, NEW YORK 10016

LIGHTING:
CLINE BETTRIDGE BERNSTEIN LIGHTING
41 WEST 22ND STREET
NEW YORK, NEW YORK 10010

CODE/ ADA:
DAVID E. LEBOWITZ, P.E.
70 WEST 40TH STREET
NEW YORK, NEW YORK 10018

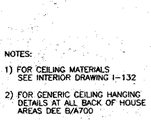


| NO.: | DATE: | REVISIONS: |
|---|---|---|
| CONSTRUCTION DOCUMENTATION SUBMISSION | | |
| 1 | 6/5/95 | PA QUERIES/REVISIONS |
| 2 | 7/17/95 | GENERAL REVISIONS |
| 3 | 10/3/95 | ISSUE FOR CONSTRUCTION |

TITLE:
QUADRANT D
106TH REFLECTED CEILING
BACK OF HOUSE

HHPA PROJECT NO. 5468.03
DRAWING NO. A531
DATE: JULY 17, 1995
SCALE: 1/4"=1'-0"

TAA 951114.07