


DOOR TYPES

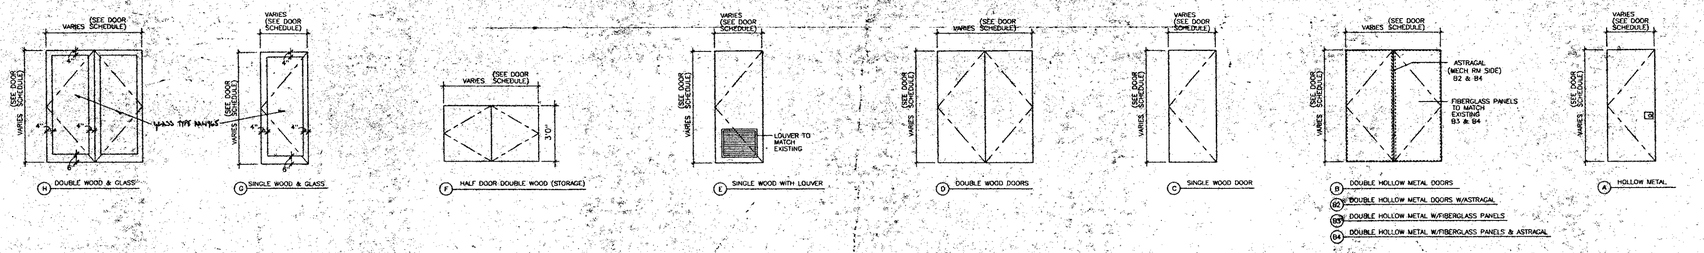

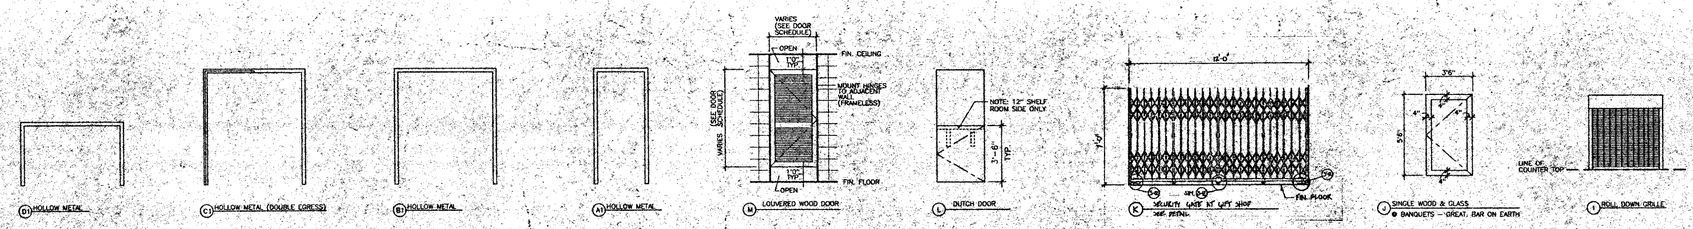


DOOR FRAME TYPES

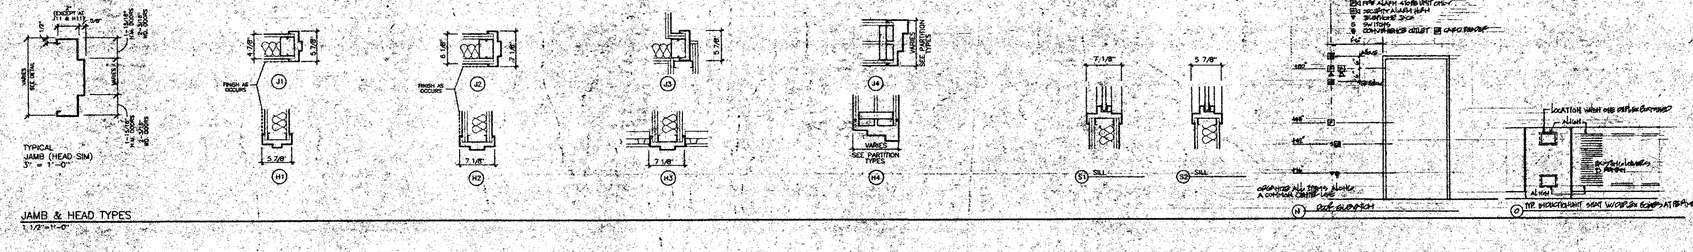


JAMB & HEAD TYPES

1 1/2"=1'-0"

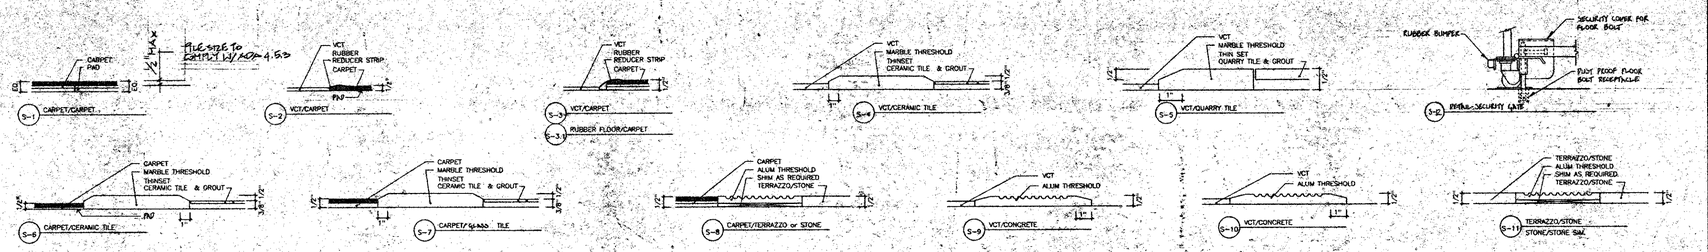

SADDLE TYPES

NO SCALE

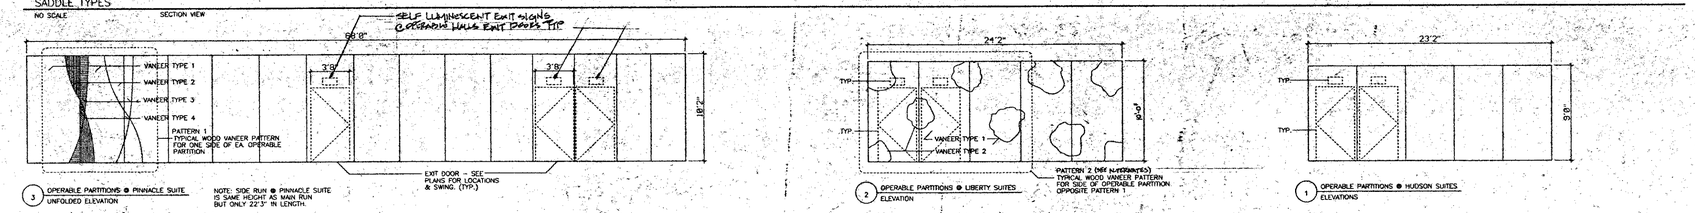

OPERABLE PARTITIONS

1/4"=1'0" ELEVATION

JUN 0 9 1995
PLOTTED

RECEIVED
OCT 11 1995
LESLIE E. ROBERTSON ASSOCIATES
211 E. 46th ST., N.Y., N.Y.C. 10017

WINDOWS ON THE WORLD
WORLD TRADE CENTER ONE
NEW YORK CITY, NEW YORK
HARDY HOLZMAN PFEIFFER ASSOCIATES

LANDLORD:
PORT AUTHORITY OF NY & NJ
ONE WORLD TRADE CENTER, FLOOR WEST
NEW YORK, NEW YORK 10048

OPERATOR:
B.E. WINDOWS CORPORATION
130 5TH AVENUE
NEW YORK, NEW YORK 10010

ARCHITECT:
HARDY HOLZMAN PFEIFFER ASSOCIATES
600 MADISON AVENUE 15TH FLOOR
NEW YORK, NEW YORK 10022

MEP ENGINEER:
ALTIERI SEBOR WIEBER
261 KNOWLES STREET
NORWALK, CONNECTICUT 06851

STRUCTURAL ENGINEER:
LESLIE E. ROBERTSON ASSOCIATES
211 EAST 46TH STREET
NEW YORK, NEW YORK 10017

KITCHEN PLANNING:
DINI-LITTLE INTERNATIONAL, INC.
101 MERCER STREET
NEW YORK, NEW YORK 10013

A/V ACOUSTICS:
OHDN NILSON WILKE
29 WEST 38TH STREET
NEW YORK, NEW YORK 10016

LIGHTING:
CLINE BETTRIDGE BERNSTEIN LIGHTING
30 WEST 22ND STREET
NEW YORK, NEW YORK 10010

CODES/ ADA:
DAVID E. FISHWICK, P.E.
70 EAST 10TH STREET
NEW YORK, NEW YORK 10018

BLDG. A — NORTH — BLDG. B

NO.:	DATE:	REVISIONS:
		CONSTRUCTION DOCUMENTATION SUBMISSION
1	5/9/95	PA QUERIES/REVISIONS
2	10/4/95	ISSUED FOR CONSTRUCTION

TITLE: DOOR TYPES 106th & 107th FLOORS

HHPA PROJECT NO. 5466.03
DRAWING NO. A702
DATE: JUNE 5, 1995
SCALE: VARIES

TAA 951114.07