



2 SUITE A RM. 809 NORTH WALL - PLAN VIEW
1/2" = 1'-0"

1 SUITE F RM. 705 NORTH WALL - PLAN VIEW
1/2" = 1'-0"

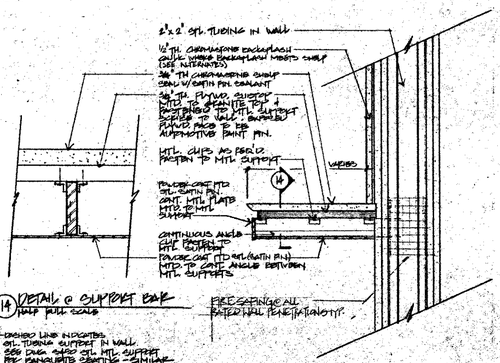


14 DETAIL @ SUPPORT BAR
HALF FULL SCALE

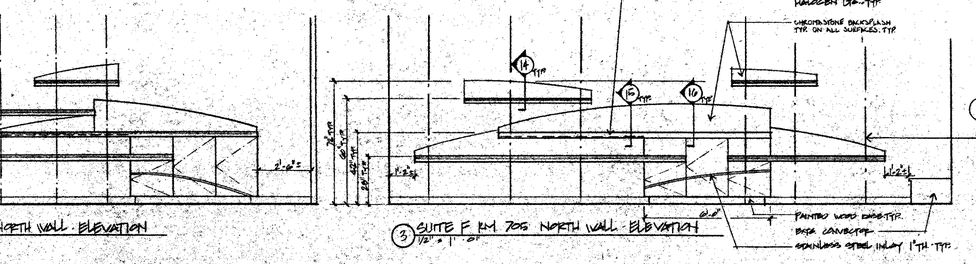


3 SUITE F RM. 705 NORTH WALL - ELEVATION
1/2" = 1'-0"

4 SUITE A RM. 809 NORTH WALL - ELEVATION
1/2" = 1'-0"

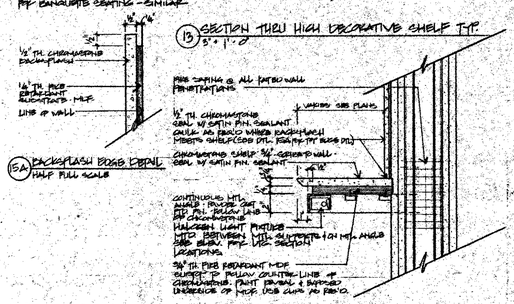


15A BACKSPLASH BOSB DETAIL
HALF FULL SCALE


13 SECTION THRU HIGH DECORATIVE SHELF TYP.
3/4" = 1'-0"

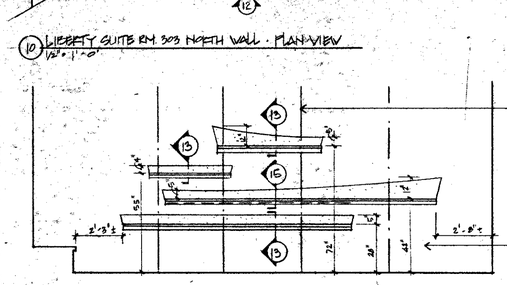


16 HUDSON SUITE RM. 311 NORTH WALL - PLAN VIEW
1/2" = 1'-0"

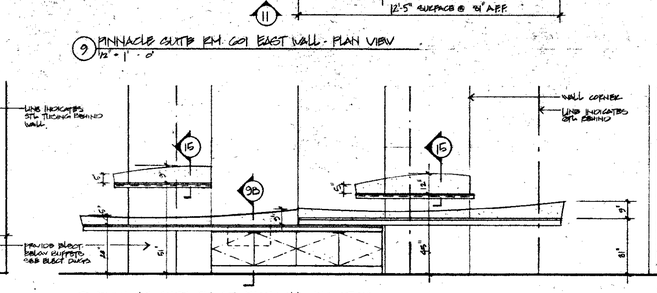


5 HUDSON SUITE RM. 309 SOUTH WALL - PLAN VIEW
1/2" = 1'-0"

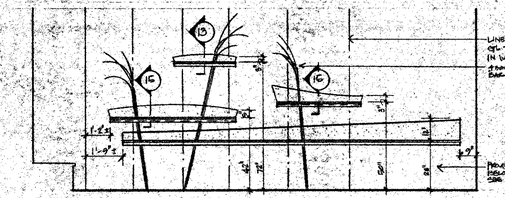


8 HUDSON SUITE RM. 311 NORTH WALL - ELEVATION
1/2" = 1'-0"

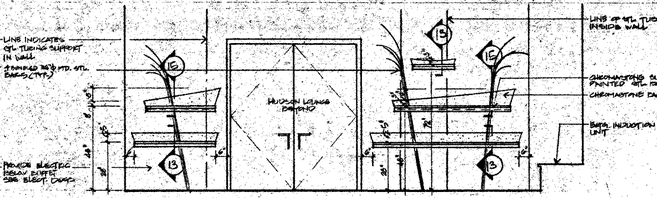


7 HUDSON SUITE RM. 309 SOUTH WALL - ELEVATION
1/2" = 1'-0"

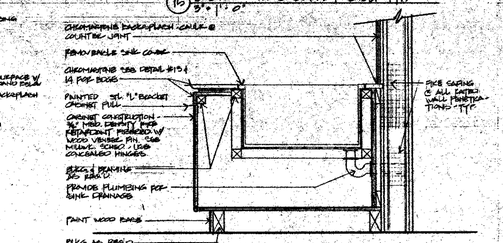


15 SECTION THRU BUFFET SHELF TYP.
3/4" = 1'-0"

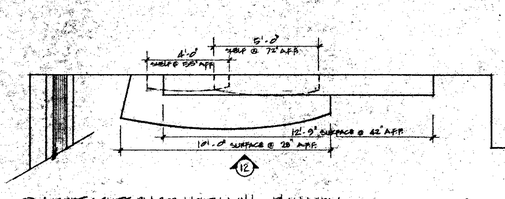

10 LIBERTY SUITE RM. 303 NORTH WALL - PLAN VIEW
1/2" = 1'-0"

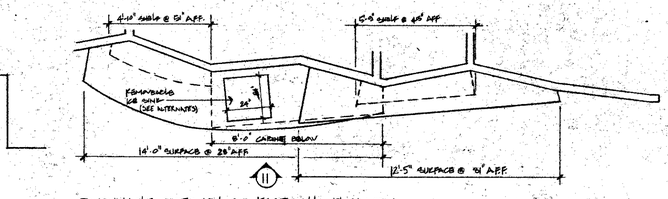


9 PINNACLE SUITE RM. 601 EAST WALL - PLAN VIEW
1/2" = 1'-0"

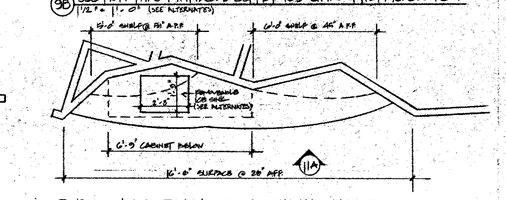

9A PINNACLE SUITE RM. 600 - SOUTH WALL - PLAN VIEW
1/2" = 1'-0"

12 LIBERTY SUITE RM. 303 NORTH WALL - ELEVATION
1/2" = 1'-0"

11 PINNACLE SUITE RM. 601 EAST WALL - ELEVATION
1/2" = 1'-0"

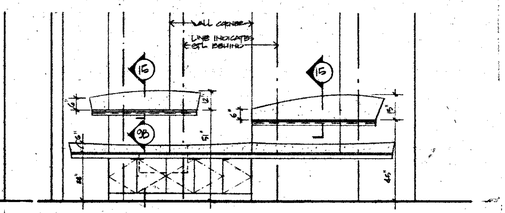

11A PINNACLE SUITE RM. 600 SOUTH WALL - ELEVATION
1/2" = 1'-0"

RECEIVED
OCT 11 1995
LESLIE E. ROBERTSON ASSOCIATES

HARDY HOLZMAN PFEIFFER ASSOCIATES
211 E. 46th ST., N.Y., N.Y.C. 10017

WINDOWS ON THE WORLD
WORLD TRADE CENTER ONE
NEW YORK CITY, NEW YORK

LANDLORD:
PORT AUTHORITY OF N.Y. & N.J.
WORLD TRADE DEPARTMENT, 1 WORLD TRADE CENTER
NEW YORK, NEW YORK 10048

OPERATOR:
D.C. WINDOWS CORPORATION
100 CHURCH ST.
NEW YORK, NEW YORK 10013

ARCHITECT:
HARDY HOLZMAN PFEIFFER ASSOCIATES
211 E. 46th ST.
NEW YORK, NEW YORK 10017

M.E.P. ENGINEER:
ALTIERI SEBOR WIEBER
100 PROSPECT ST.
NORWALK, CONNECTICUT 06851

STRUCTURAL ENGINEER:
LESLIE E. ROBERTSON ASSOCIATES
250 PARK AVENUE SOUTH
NEW YORK, NEW YORK 10017

KITCHEN PLANNING:
CINI-LITTLE INTERNATIONAL, INC.
1011 THIRD AVENUE
NEW YORK, NEW YORK 10065

A/V ACOUSTICS:
JAMES NELSON RUSS
6 EAST 39th STREET
NEW YORK, NEW YORK 10016

LIGHTING:
CLAIRE PEDERSON ASSOCIATES LIGHTING
NEW YORK, NEW YORK 10016

CODES/ADA:
DAVID E. LEBOWICH, P.E.
41 E. 28th STREET
NEW YORK, NEW YORK 10016

BLDG A B C D
NORTH
BLDG

NO.: DATE: REVISIONS:

CONSTRUCTION DOCUMENTATION SUBMISSION:
1 10/9/95 ISSUED FOR CONSTRUCTION

TITLE: 106 AND 107
MILLWORK
BUILT-IN BUFFETS
PLANS - SECTIONS - DETAILS

HHPA PROJECT NO. 9466.03
DRAWING NO. 914
DATE: 7/31/95
SCALE AS NOTED
A710

TAA 951114.07

A710