




4 ELEVATION · CASHIER AREA 532
1/2" = 1'-0"

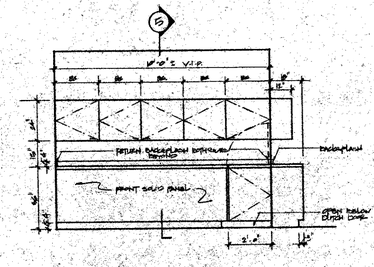


3 ELEVATION · CASHIER AREA 532
1/2" = 1'-0"

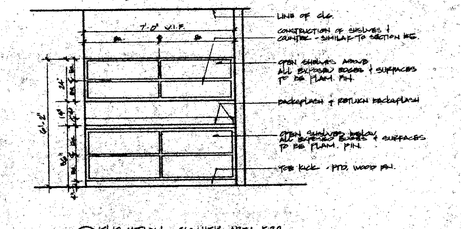


2 ELEVATION · CASHIER AREA 532
1/2" = 1'-0"

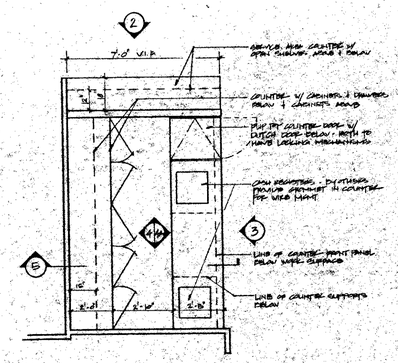


1 CASHIER AREA 532 - PLAN VIEW
1/2" = 1'-0"

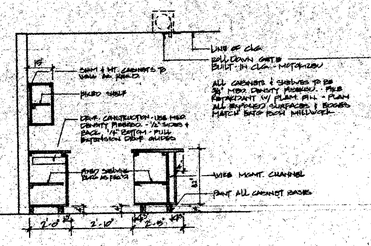

5 SECTION · CASHIER AREA 532
1/2" = 1'-0"

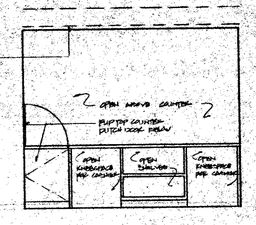


4A ELEVATION · CASHIER AREA 532
1/2" = 1'-0"

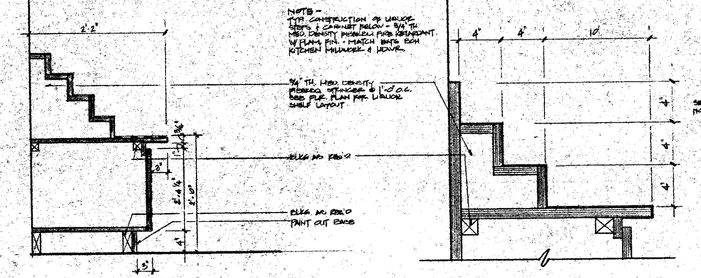


11 SECTION · TYPICAL LIQUOR SHELF & CABINET · AREA 531
1 1/2" = 1'-0"


10 DETAIL TYPICAL LIQUOR SHELF · SERVICE BAR AREA 531
3" = 1'-0"

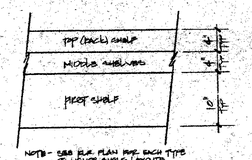


9 SERVICE BAR (KITCHEN) AREA 531 · PLAN VIEW
1/2" = 1'-0"

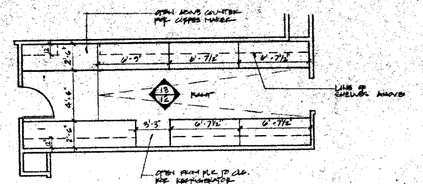

8 PANTRY AREA 527 · PLAN VIEW
1/4" = 1'-0"

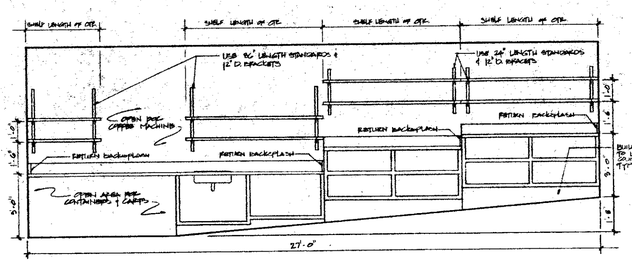

13 ELEVATION · PANTRY AREA 527
1/2" = 1'-0"

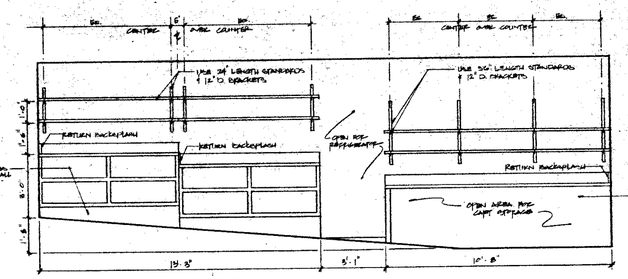

12 ELEVATION · PANTRY AREA 527
1/2" = 1'-0"

RECEIVED
OCT 11 1995
LESLIE E. ROBERTSON ASSOCIATES
211 E 46th ST. N.Y. N.Y.C. 10017

WINDOWS ON THE WORLD
WORLD TRADE CENTER ONE
NEW YORK CITY, NEW YORK
HARDY HOLZMAN PFEIFFER ASSOCIATES

LANDLORD:
PORT AUTHORITY OF NY & NJ
1 WORLD TRADE CENTER, 72ND FLOOR WEST
NEW YORK, NEW YORK 10048

OPERATOR:
U.S. WINDOWS OF CORPORATION
135 5TH AVENUE
NEW YORK, NEW YORK 10010

ARCHITECT:
HARDY HOLZMAN PFEIFFER ASSOCIATES
202 BROADWAY - 10TH FLOOR
NEW YORK, NEW YORK 10010

MEP ENGINEER:
ALTIERI SEBOR WIEBER
90 BROAD STREET
NORWALK, CONNECTICUT 06851

STRUCTURAL ENGINEER:
LESLIE E. ROBERTSON ASSOCIATES
250 PARK AVENUE SOUTH
NEW YORK, NEW YORK 10017

KITCHEN PLANNING:
CINI-LITTLE INTERNATIONAL, INC.
1 PENN PLAZA - 49TH FLOOR
NEW YORK, NEW YORK 10119

A/V ACOUSTICS:
DAVID ALLISON PETE
1995 BROADWAY - 3RD FLOOR
NEW YORK, NEW YORK 10023

LIGHTING:
CLINE BERTRONE NEWMAN LIGHTING
200 LEXINGTON AVENUE
NEW YORK, NEW YORK 10010

CODES/ADA:
DAVID A. FELDSHER, P.E.
1 PENN PLAZA
NEW YORK, NEW YORK 10019

BLDG. D A C B BLDG. B
NORTH

NO.: DATE: REVISIONS:
CONSTRUCTION DOCUMENTATION SUBMISSION
1 10/6/95 ISSUED FOR CONSTRUCTION

TITLE: 107 FLOOR
BACK OF HOUSE
MILLWORK DETAILS

WHTA PROJECT NO. 9406.03
DRAWING NO. A716
DATE: 7/31/95
SCALE: AS NOTED 1/8"=1'-0"

TM 95114-07