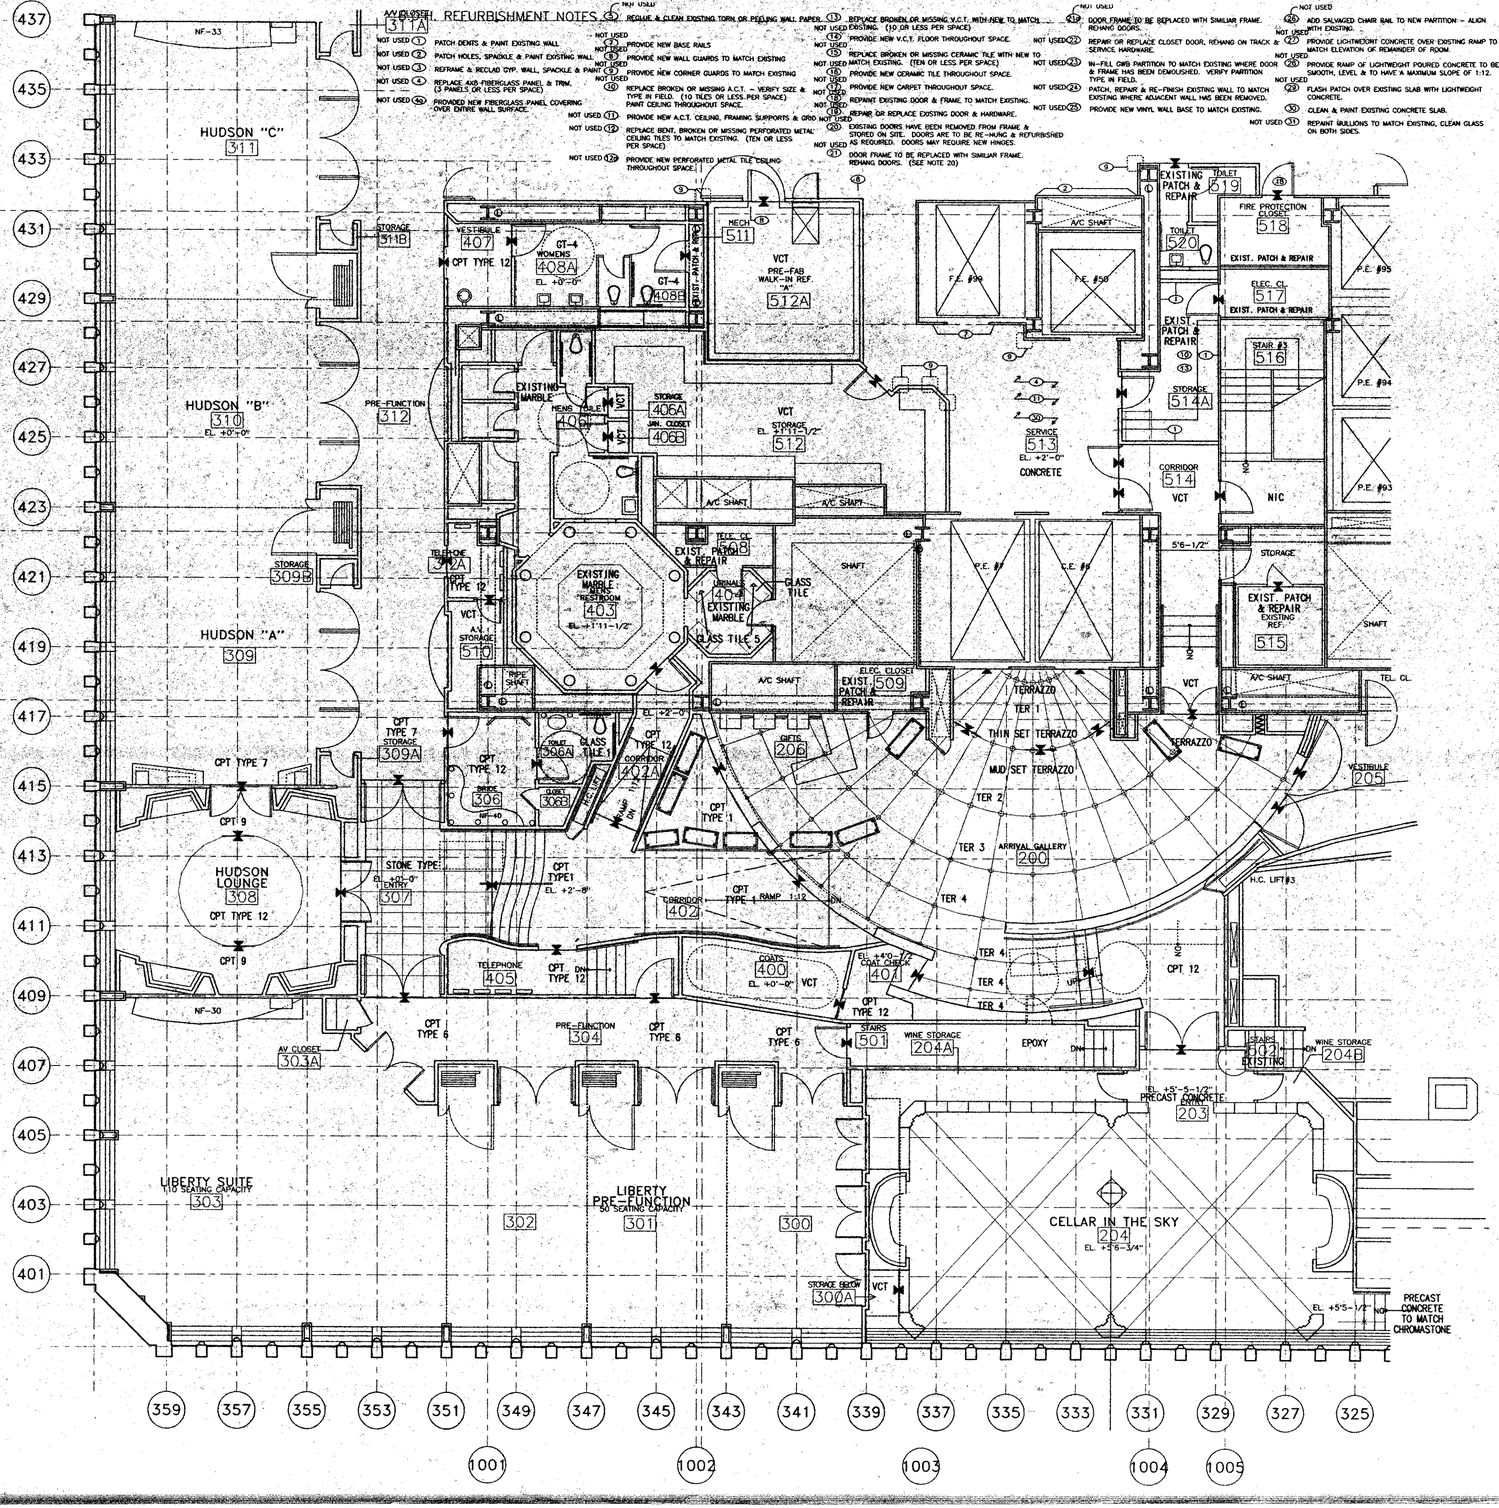


WINDOWS ON THE WORLD
WORLD TRADE CENTER ONE
NEW YORK CITY, NEW YORK

HARDY HOLZMAN PFEIFFER ASSOCIATES

LANDLORD:
PORT AUTHORITY OF NY & NJ
1 WORLD TRADE CENTER - 107TH FLOOR WEST
NEW YORK, NEW YORK 10048

OPERATOR:
B.E. WINDOWS CORPORATION
350 5TH AVENUE
NEW YORK, NEW YORK 10010

ARCHITECT:
HARDY HOLZMAN PFEIFFER ASSOCIATES
902 BROADWAY, 10TH FLOOR
NEW YORK, NEW YORK 10010

MEP ENGINEER:
ALTIERI SEBOR WIEBER
100 PROGRESS PARKWAY
NORWALK, CONNECTICUT 06851

STRUCTURAL ENGINEER:
LESLIE E. ROBERTSON ASSOCIATES
250 EAST 44TH STREET
NEW YORK, NEW YORK 10017

KITCHEN PLANNING:
CINI-LITTLE INTERNATIONAL, INC.
200 MADISON AVENUE
NEW YORK, NEW YORK 10165

A/V ACOUSTICS:
JOHN MILSOM WILKE
41 EAST 40TH STREET
NEW YORK, NEW YORK 10016

LIGHTING:
CLINE BETTRIDGE BERNSTEIN LIGHTING
30 W. 22ND STREET
NEW YORK, NEW YORK 10010

CODE/ ADA:
DAVID E. J. ERDWITT, P.E.
70 EAST 10TH STREET
NEW YORK, NEW YORK 10018

TOWER A · TOWER B · NORTH

NO.:	DATE:	REVISIONS:
		CONSTRUCTION DOCUMENTATION SUBMISSION
1	10/9/95	ISSUE FOR CONSTRUCTION

TITLE: QUADRANT C
107TH FLOOR
FLOORING PLAN

HHPA PROJECT NO. 5468.03
DRAWING NO. I-111
DATE: JULY 31, 1995
SCALE: 1/4"=1'-0"

TAA 951114.07