
B.O.H. REFURBISHMENT NOTES

	1	PATCH DENTS & PAINT EXISTING WALL.
	2	PATCH HOLES, SPACKLE & PAINT EXISTING WALL.
NOT USED	3	REFRAME & RECLAD CYP. WALL, SPACKLE & PAINT
NOT USED	4	REPLACE 4X8 FIBERGLASS PANEL & TRIM. (3 PANELS OR LESS PER SPACE)
	4a	PROVIDE NEW FIBERGLASS PANEL COVERING OVER ENTIRE WALL SURFACE.
NOT USED	5	REGLUE & CLEAN EXISTING TORN OR PEELING WALL PAPER.
	7	PROVIDE NEW BASE RAILS
	8	PROVIDE NEW WALL GUARDS TO MATCH EXISTING
	9	PROVIDE NEW CORNER GUARDS TO MATCH EXISTING
NOT USED	10	REPLACE BROKEN OR MISSING A.C.T. - VERIFY SIZE & TYPE IN FIELD. (10 TILES OR LESS PER SPACE) PAINT CEILING THROUGHOUT SPACE.
NOT USED	11	PROVIDE NEW A.C.T. CEILING/FRAMING SUPPORTS & GRID.
NOT USED	12	REPLACE BENT, BROKEN OR MISSING PERFORATED METAL CEILING TILES TO MATCH EXISTING. (TEN OR LESS PER SPACE)
NOT USED	12a	PROVIDE NEW PERFORATED METAL TILE CEILING THROUGHOUT SPACE.
NOT USED	13	REPLACE BROKEN OR MISSING V.C.T. WITH NEW TO MATCH EXISTING. (10 OR LESS PER SPACE)
NOT USED	14	PROVIDE NEW V.C.T. FLOOR THROUGHOUT SPACE.
NOT USED	15	REPLACE BROKEN OR MISSING CERAMIC TILE WITH NEW TO MATCH EXISTING. (TEN OR LESS PER SPACE)
NOT USED	16	PROVIDE NEW CERAMIC TILE THROUGHOUT SPACE.
NOT USED	17	PROVIDE NEW CARPET THROUGHOUT SPACE.
NOT USED	18	REPAINT EXISTING DOOR & FRAME TO MATCH EXISTING.
	19	REPAIR OR REPLACE EXISTING DOOR & HARDWARE.
	20	EXISTING DOORS HAVE BEEN REMOVED FROM FRAME & STORED ON SITE. DOORS ARE TO BE RE-HUNG & REFURBISHED AS REQUIRED. DOORS MAY REQUIRE NEW HINGES.
	21	DOOR FRAME TO BE REPLACED WITH SIMILIAR FRAME. REHANG DOORS. (SEE NOTE 20)
	21a	DOOR FRAME TO BE REPLACED WITH SIMILIAR FRAME.
NOT USED	22	REPAIR OR REPLACE CLOSET DOOR, REHANG OR TRACK & SERVICE HARDWARE.
NOT USED	23	IN-FILL GWB PARTITION TO MATCH EXISTING WHERE DOOR & FRAME HAS BEEN DEMOLISHED. VERIFY PARTITION TYPE IN FIELD.
NOT USED	24	PATCH, REPAIR & RE-FINISH EXISTING WALL TO MATCH EXISTING WHERE ADJACENT WALL HAS BEEN REMOVED.
NOT USED	25	PROVIDE NEW VINYL WALL BASE TO MATCH EXISTING.
NOT USED	26	ADD SALVAGED CHAIR RAIL TO NEW PARTITION - ALIGN WITH EXISTING.
NOT USED	27	PROVIDE LIGHTWEIGHT CONCRETE OVER EXISTING RAMP TO MATCH ELEVATION OF REMAINDER OF ROOM.
NOT USED	28	PROVIDE RAMP OF LIGHTWEIGHT POURED CONCRETE TO BE SMOOTH, LEVEL & TO HAVE A MAXIMUM SLOPE OF 1:12.
NOT USED	29	FLASH PATCH OVER EXISTING SLAB WITH LIGHTWEIGHT CONCRETE.
NOT USED	30	CLEAN & PAINT EXISTING CONCRETE SLAB.
NOT USED	31	REPAINT MULLIONS TO MATCH EXISTING, CLEAN GLASS ON BOTH SIDES.

WALL COVERING

WC-1A	● Promenade south wall 107 - Upholstered Trak-Tex puff panels with a radius edge and typical abutted joints, floor to ceiling by DFB - Fabric "Interpolation" by Bernhardt
WC-1B	● Promenade south wall/Sales office 900/901/906 - Direct glue, Fabric "Interpolation" by Bernhardt
WC-2A	● Arrival 107 - Direct glue Xorel "Nexus" 8425 02/70 by Carnegie
WC-2B	● Arrival 106/Bar - Direct glue Xorel "Strie" 6423 04/35 by Carnegie
WC-2C	● Pinnacle Prefunction 107 - Direct glue xorel "Strie" 6423 04/17 by Carnegie
WC-2D	● Telephone booths - Upholstered Track Tex puff panels
WC-3	● Private Dining North/East - Direct glue ● walls/track tex ● ceiling - fabric "Asymmetry" by Bernhardt
WC-4	● Womens toilet 107 East Promenade - Direct glue Xorel "Nexus" 8425 09/71 by Carnegie
WC-5A	● Brides/toilets East Promenade - Direct glue "Large Square" # 183 by Anya Larkin
WC-5B	● Arrival 106 ceiling - Direct glue "Fluxus/Silver # 2001 by Anya Larkin
WC-6	● Windows ceiling and walls -Track Tex puff panel fabric - "Caboodle" 6705-07 by Koroseal
WC-7A	● Pinnacle suites - Direct glue "Krypton" # 6373-802 by Design Tex
WC-7B	● Pinnacle suites - Direct glue "Krypton" # 6373-801 by Design Tex
WC-8A	● Womens toilets 108 - Direct glue "Saline" # 0-177 Stetson - Pearl by Art People Textural Wall Coverings
WC-8B	● Mens toilets 106 - Direct glue "Saline" # 0-201 Silver - Pearl by Art People Textural Wall Coverings
WC-9	● Hudson Lounge - Upholstered Track Tex puff panels with a radius edge by DFB, Fabric - "Labyrinth" 1710-02 by Fonthill Ltd.
WC-10A	● Windows low walls - Wood Veneer by SR Wood or Laua Inc./Blumenthal "Dyed Lacewood"
WC-10B	● Cellar/Womens toilets 107 East Promenade-wood veneer by SR wood or Laua Inc./Blumenthal "Dyed Ribbon of Mahogany"
WC-10C	● Hudson/Liberty/Pinnacle Suites/Prefunction/Operable walls Wood veneer by SR Wood or Laua Inc./Blumenthal "Dyed Quartered Fir"
WC-10D	● Hudson/Liberty/Pinnacle Suites/Prefunction/Operable walls Wood veneer by SR Wood or Laua Inc./Blumenthal "Dyed Quartered Fir"
WC-10E	● Hudson/Liberty/Pinnacle Suites/Prefunction/Operable walls Wood veneer by SR Wood or Laua Inc./Blumenthal "Dyed Lacewood"
WC-11	● Cellar - Upholstered Trak Tex puff panels by DFB, Fabric "Nouveau Russe" boracht 8507/05 by Jack Lenor Larsen

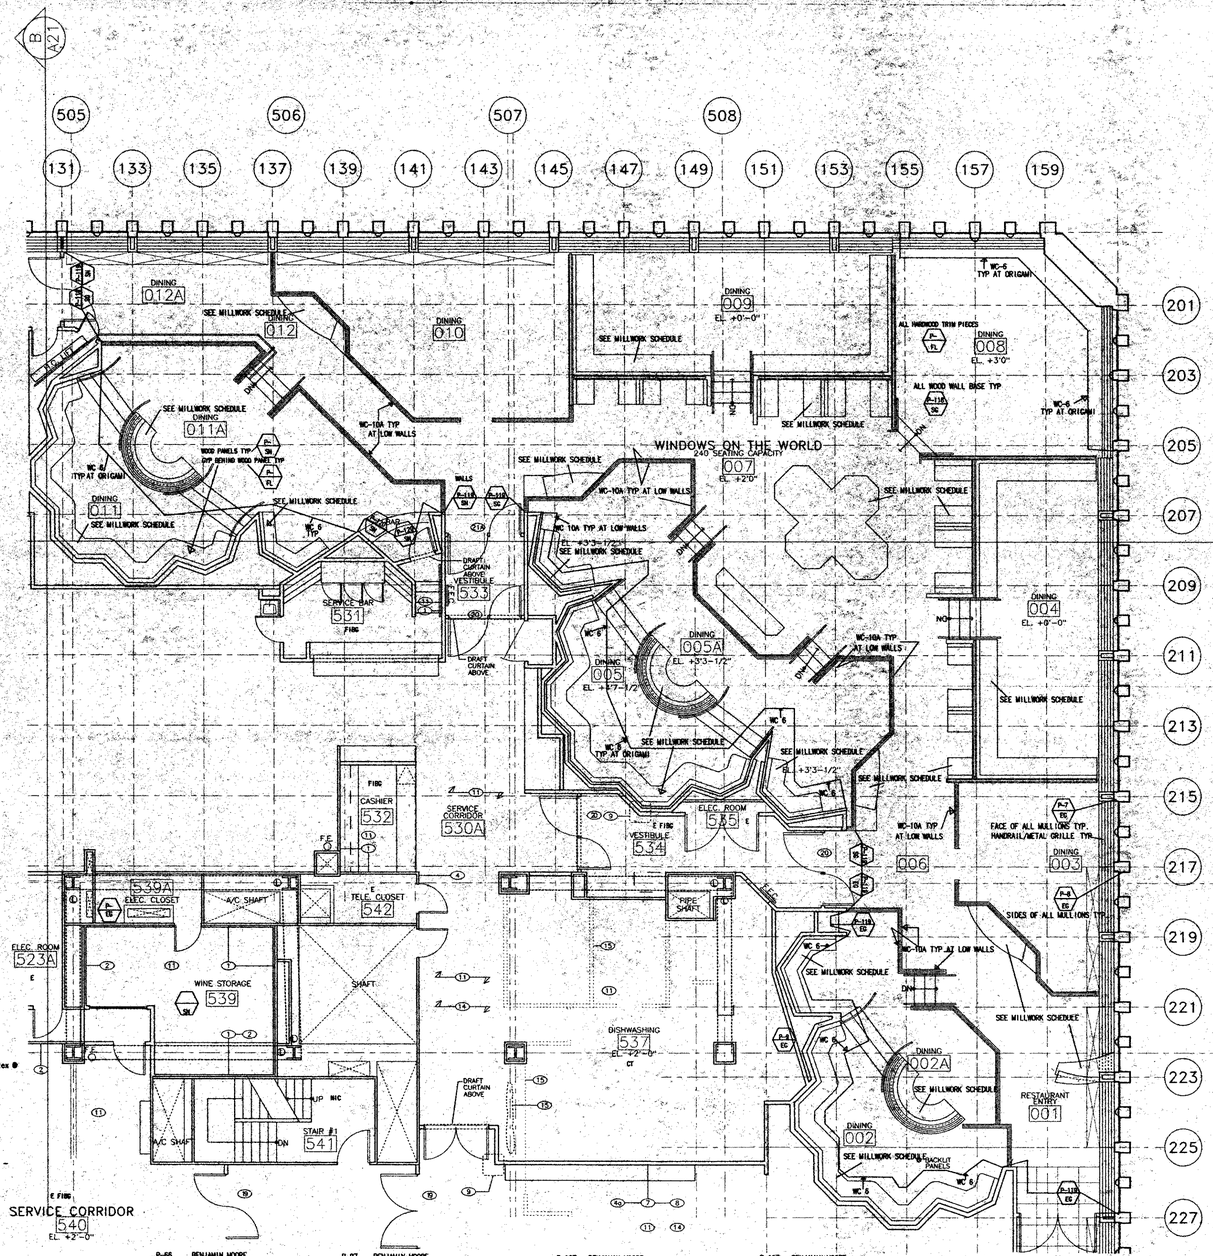

QUAD "B"
SEE SHEET 1122

P-66	BENJAMIN MOORE	
P-67	BENJAMIN MOORE	
P-68	BENJAMIN MOORE	
P-69	BENJAMIN MOORE	
P-70	BENJAMIN MOORE	
P-71	BENJAMIN MOORE	
P-72	BENJAMIN MOORE	
P-73	BENJAMIN MOORE	
P-74	BENJAMIN MOORE	
P-75	BENJAMIN MOORE	
P-76	BENJAMIN MOORE	
P-77	BENJAMIN MOORE	
P-78	BENJAMIN MOORE	
P-79	BENJAMIN MOORE	
P-80	BENJAMIN MOORE	
P-81	BENJAMIN MOORE	
P-82	BENJAMIN MOORE	
P-83	BENJAMIN MOORE	
P-84	BENJAMIN MOORE	
P-85	BENJAMIN MOORE	
P-86	BENJAMIN MOORE	
P-87	BENJAMIN MOORE	
P-88	BENJAMIN MOORE	
P-89	BENJAMIN MOORE	
P-90	BENJAMIN MOORE	
P-91	BENJAMIN MOORE	
P-92	BENJAMIN MOORE	
P-93	BENJAMIN MOORE	

P-97	BENJAMIN MOORE	
P-98	HARCH METALLICS BY DU PONT	
P-99	BENJAMIN MOORE	
P-100	BENJAMIN MOORE	
P-101	BENJAMIN MOORE	
P-102	BENJAMIN MOORE	
P-103	BENJAMIN MOORE	
P-104	BENJAMIN MOORE	
P-105	BENJAMIN MOORE	
P-106	BENJAMIN MOORE	
P-107	BENJAMIN MOORE	
P-108	BENJAMIN MOORE	
P-109	BENJAMIN MOORE	
P-110	BENJAMIN MOORE	
P-111	BENJAMIN MOORE	
P-112	BENJAMIN MOORE	
P-113	BENJAMIN MOORE	
P-114	BENJAMIN MOORE	
P-115	BENJAMIN MOORE	
P-116	BENJAMIN MOORE	
P-117	BENJAMIN MOORE	
P-118	BENJAMIN MOORE	
P-120	BENJAMIN MOORE	
P-121	BENJAMIN MOORE	
P-122	BENJAMIN MOORE	
P-123	BENJAMIN MOORE	
P-124	BENJAMIN MOORE	
P-125	BENJAMIN MOORE	
P-126	BENJAMIN MOORE	

P-127	BENJAMIN MOORE	
P-128	BENJAMIN MOORE	
P-129	BENJAMIN MOORE	
P-130	BENJAMIN MOORE	
P-131	BENJAMIN MOORE	
P-132	BENJAMIN MOORE	
P-133	BENJAMIN MOORE	
P-134	BENJAMIN MOORE	
P-135	BENJAMIN MOORE	
P-136	BENJAMIN MOORE	
P-137	BENJAMIN MOORE	
P-138	BENJAMIN MOORE	
P-139	BENJAMIN MOORE	
P-140	BENJAMIN MOORE	
P-141	BENJAMIN MOORE	
P-142	BENJAMIN MOORE	
P-143	BENJAMIN MOORE	
P-143	BENJAMIN MOORE	
P-144	BENJAMIN MOORE	
P-157	BENJAMIN MOORE	
P-158	BENJAMIN MOORE	
P-159	BENJAMIN MOORE	
P-160	BENJAMIN MOORE	
P-161	BENJAMIN MOORE	
P-162	BENJAMIN MOORE	
P-163	BENJAMIN MOORE	
P-164	BENJAMIN MOORE	
P-165	BENJAMIN MOORE	
P-166	BENJAMIN MOORE	
P-167	BENJAMIN MOORE	
P-168	BENJAMIN MOORE	
P-169	BENJAMIN MOORE	
P-170	BENJAMIN MOORE	

RECEIVED
OCT 11 1995
LESLIE E. ROBERTSON ASSOCIATES
211 E. 46th ST., N.Y., N.Y. 10017

WINDOWS ON THE WORLD
WORLD TRADE CENTER ONE
NEW YORK CITY, NEW YORK

HARDY HOLZMAN PFEIFFER ASSOCIATES

LANDLORD:
PORT AUTHORITY OF NY & NJ
ONE WORLD TRADE CENTER
1 WORLD TRADE CENTER, 66TH FLOOR WEST
NEW YORK, NEW YORK 10048

OPERATOR:
B.E. WINDOWS CORPORATION
ONE WTC CORPORATION
NEW YORK, NEW YORK 10019

ARCHITECT:
HARDY HOLZMAN PFEIFFER ASSOCIATES
400 BROADWAY, 10TH FLOOR
NEW YORK, NEW YORK 10013

MEP ENGINEER:
ALTIERI SEBOR WIEBER
NORWALK, CONNECTICUT 06851

STRUCTURAL ENGINEER:
LESLIE E. ROBERTSON ASSOCIATES
NEW YORK, NEW YORK 10017

KITCHEN PLANNING:
CINI-LITTLE INTERNATIONAL, INC.
1 MADISON AVENUE
NEW YORK, NEW YORK 10160

A/V ACOUSTICS:
BRAD MILLER
87 EAST 10TH STREET
NEW YORK, NEW YORK 10016

LIGHTING:
CLINE BERTRAND BERNSTEIN LIGHTING
32 UNION SQUARE
NEW YORK, NEW YORK 10010

CODE/ ADA:
DAVID L. FLEMMING, P.E.
ARCHITECTURAL RESOURCES
NEW YORK, NEW YORK 10018

TOWER A · TOWER B · NORTH

NO.:	DATE:	REVISIONS:

CONSTRUCTION DOCUMENTATION SUBMISSION
1 10/9/95 ISSUE FOR CONSTRUCTION

TITLE: QUADRANT A
107TH FLOOR
FINISH PLAN

HHPA PROJECT NO. 5466.03
DRAWING NO. 1117
DATE: JULY 31, 1995
SCALE: 1/4"=1'-0"

TAA 951114.07