

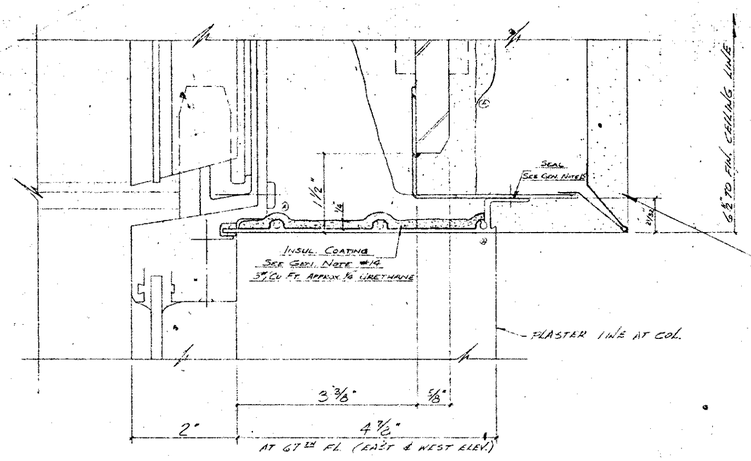


1B / 7

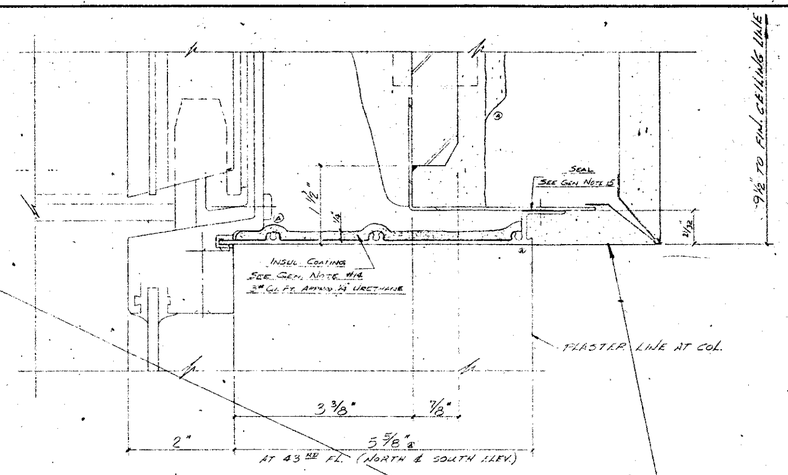

1A / 7

NOTE:
COORDINATE INSTALLATION OF PLASTER WITH TENANT ARCHITECTS OF RESPECTIVE FLOORS:
43RD FL. TENANT ARCHT. - PONYA
67TH FL. TENANT ARCHT. - MYA

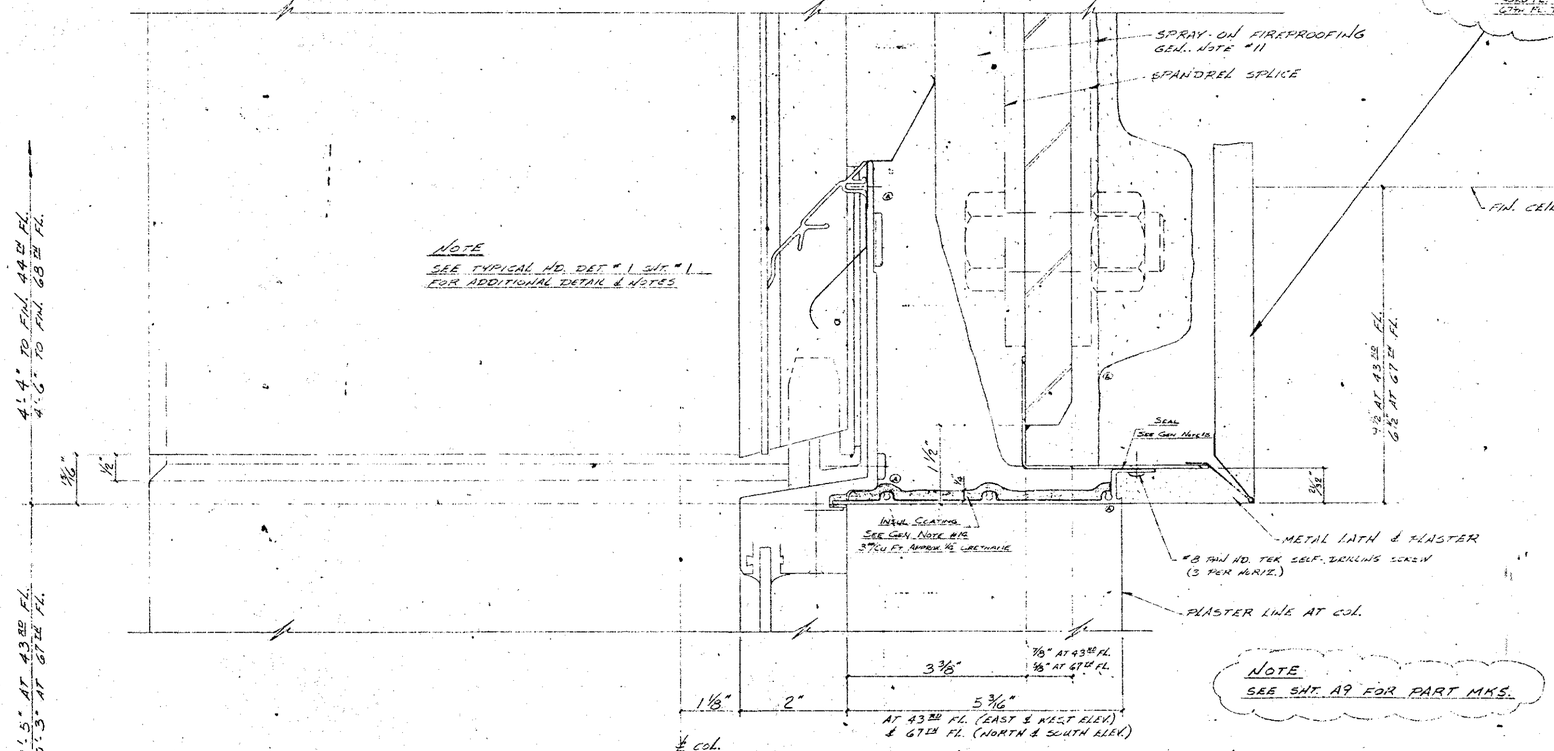

NOTE
SEE SHT. A9 FOR PART MKS.

1 / 7 (1E 30A) HEAD AT 43RD & 67TH FLS.

HEAD AT 43RD & 67TH FLS.
TOWER 'A' ONLY

JOB NAME
THE WORLD TRADE CENTER
THE PORT OF NEW YORK AUTHORITY
CONTRACT NTC 400.00

ARCHITECT
MINORU YAMASAKI & ASSOC.
EMERY ROTH & SONS

NO.	DATE	BY	REVISIONS DESCRIPTION
A	1-8-68		GEN. REV.
B	2-14-68		SHEET 5, 7, 9, 11, 13
C	4-15-68		ELECTRICAL NOTES

DRAWN RUSS LAMAITE
DATE 7-19-68
CHECKED

ALCOA CUPPLES PRODUCTS
CURTAIN WALL TOWERS A & B

APPROVED: REF. TISHMAN TRANSMITTAL OF 7/12/69.

DATE	PRINTS	TO	FOR
6-12-70	2 SEPIAS & 2 BLUES	FILE (RECORD)	AS REQ'D.
10-7-69	7 PRINTS	ERECTION	CONFORM
8-14-69	1 PRINT & 1 SEPIA	FILE & RETURN	AS REQ'D.
3-19-69	1 PRINT & 1 SEPIA	3RD SUB.	1 PRINT & 1 SEPIA
7-19-68	1 PRINT & 1 SEPIA	1ST SUBM.	1 PRINT & 1 SEPIA

PRINT RECORD

JOB NUMBER A 71000
SHEET 7 OF ___

FILE No. 97