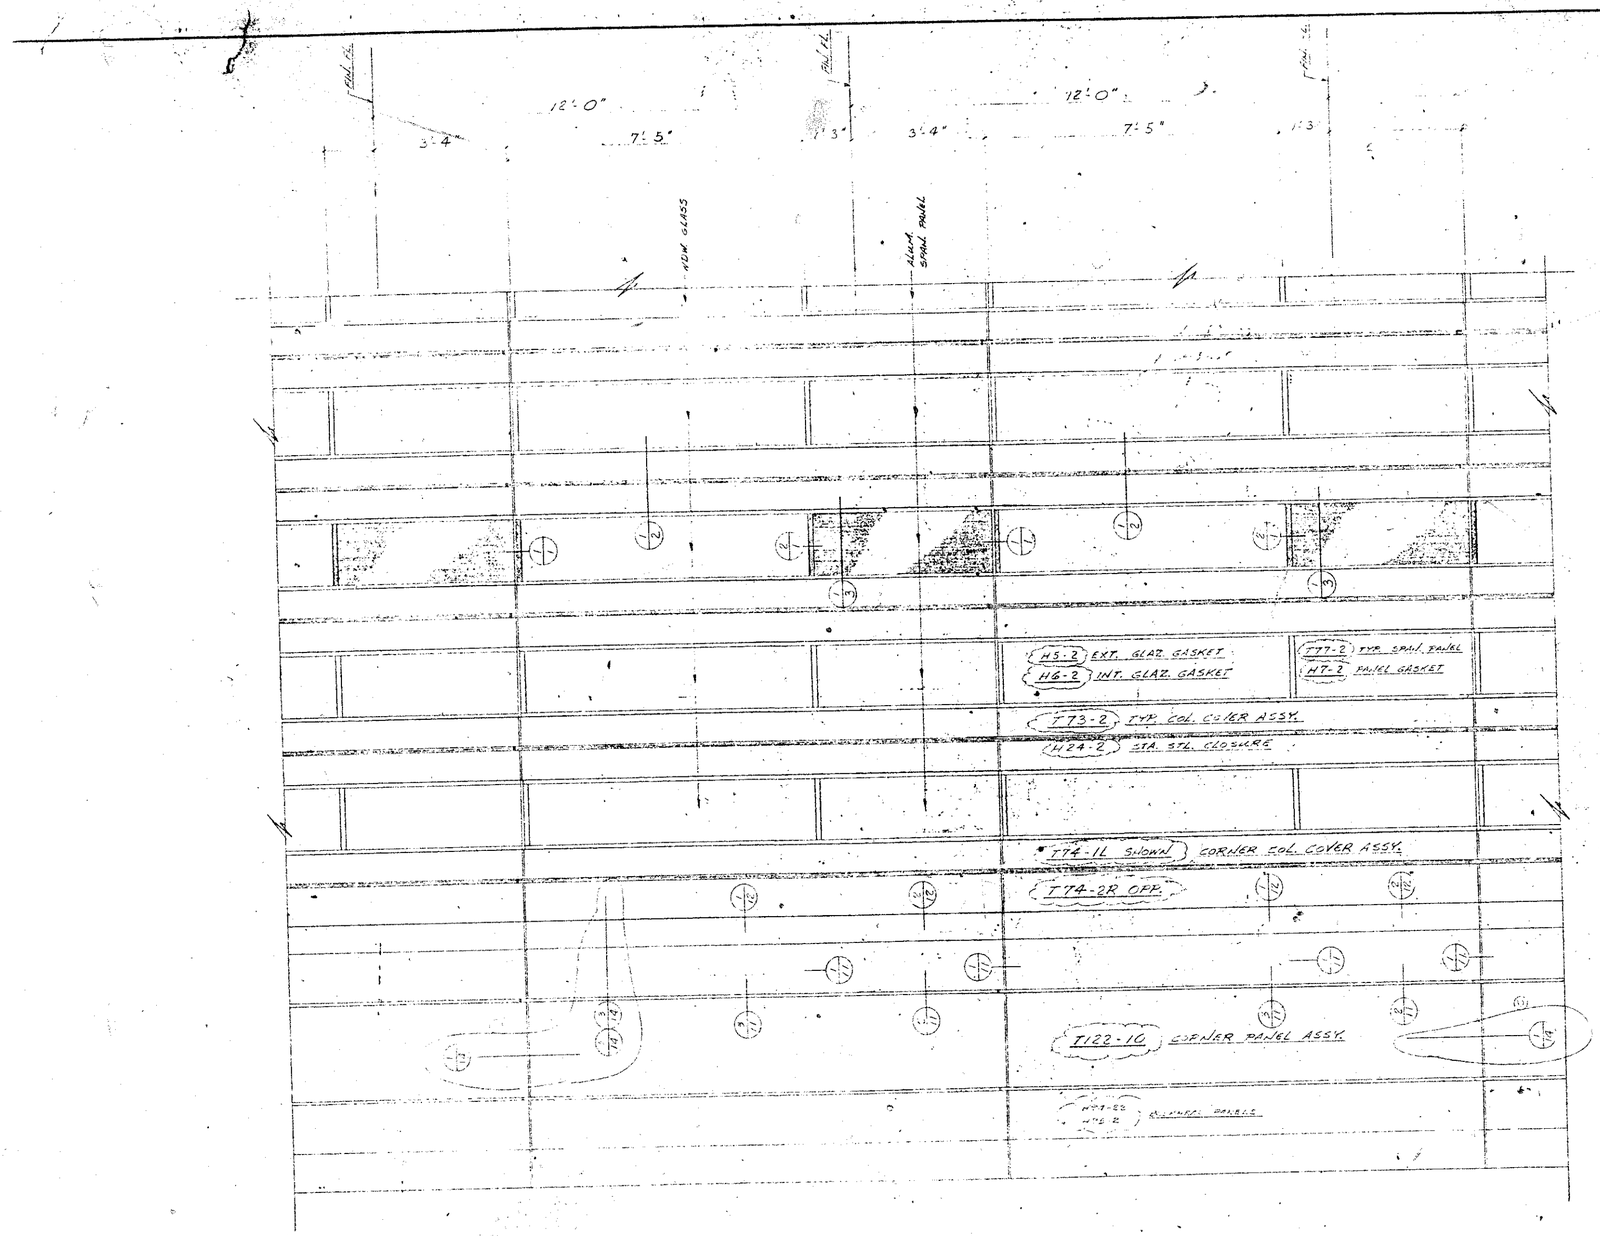


JOB NAME
THE WORLD TRADE CENTER
THE PORT OF NEW YORK AUTHORITY
CONTRACT WTC 4.05.00

ARCHITECT
MINORU YAMASAKI & ASSOC.
EMERY ROTH & SONS

REVISIONS				DRAWN M.
NO	DATE	BY	DESCRIPTION	DATE 7-17-69
A	10/69	MM	REVISIONS AS NOTED	
B				CHECKED
C				

ALCOA
CUPPLES PRODUCTS

CURTAIN WALL TOWERS A & B

APPROVED AS PER TISHMAN TRANSMITTAL OF 11-6-69

ARCH.	STRUCT.	MECH.	ELEC.
CIVIL	PLBG.	SPRINK.	

DATE IN PRINT: TO FOR
PRINT RECORD

TISHMAN
APR 22 1970
CONSTRUCTION DEPT.

TYPICAL FLOOR ELEVATION AT CORNER

JOB NUMBER AB T1000

SHEET E1 of ___

FILE 15.37