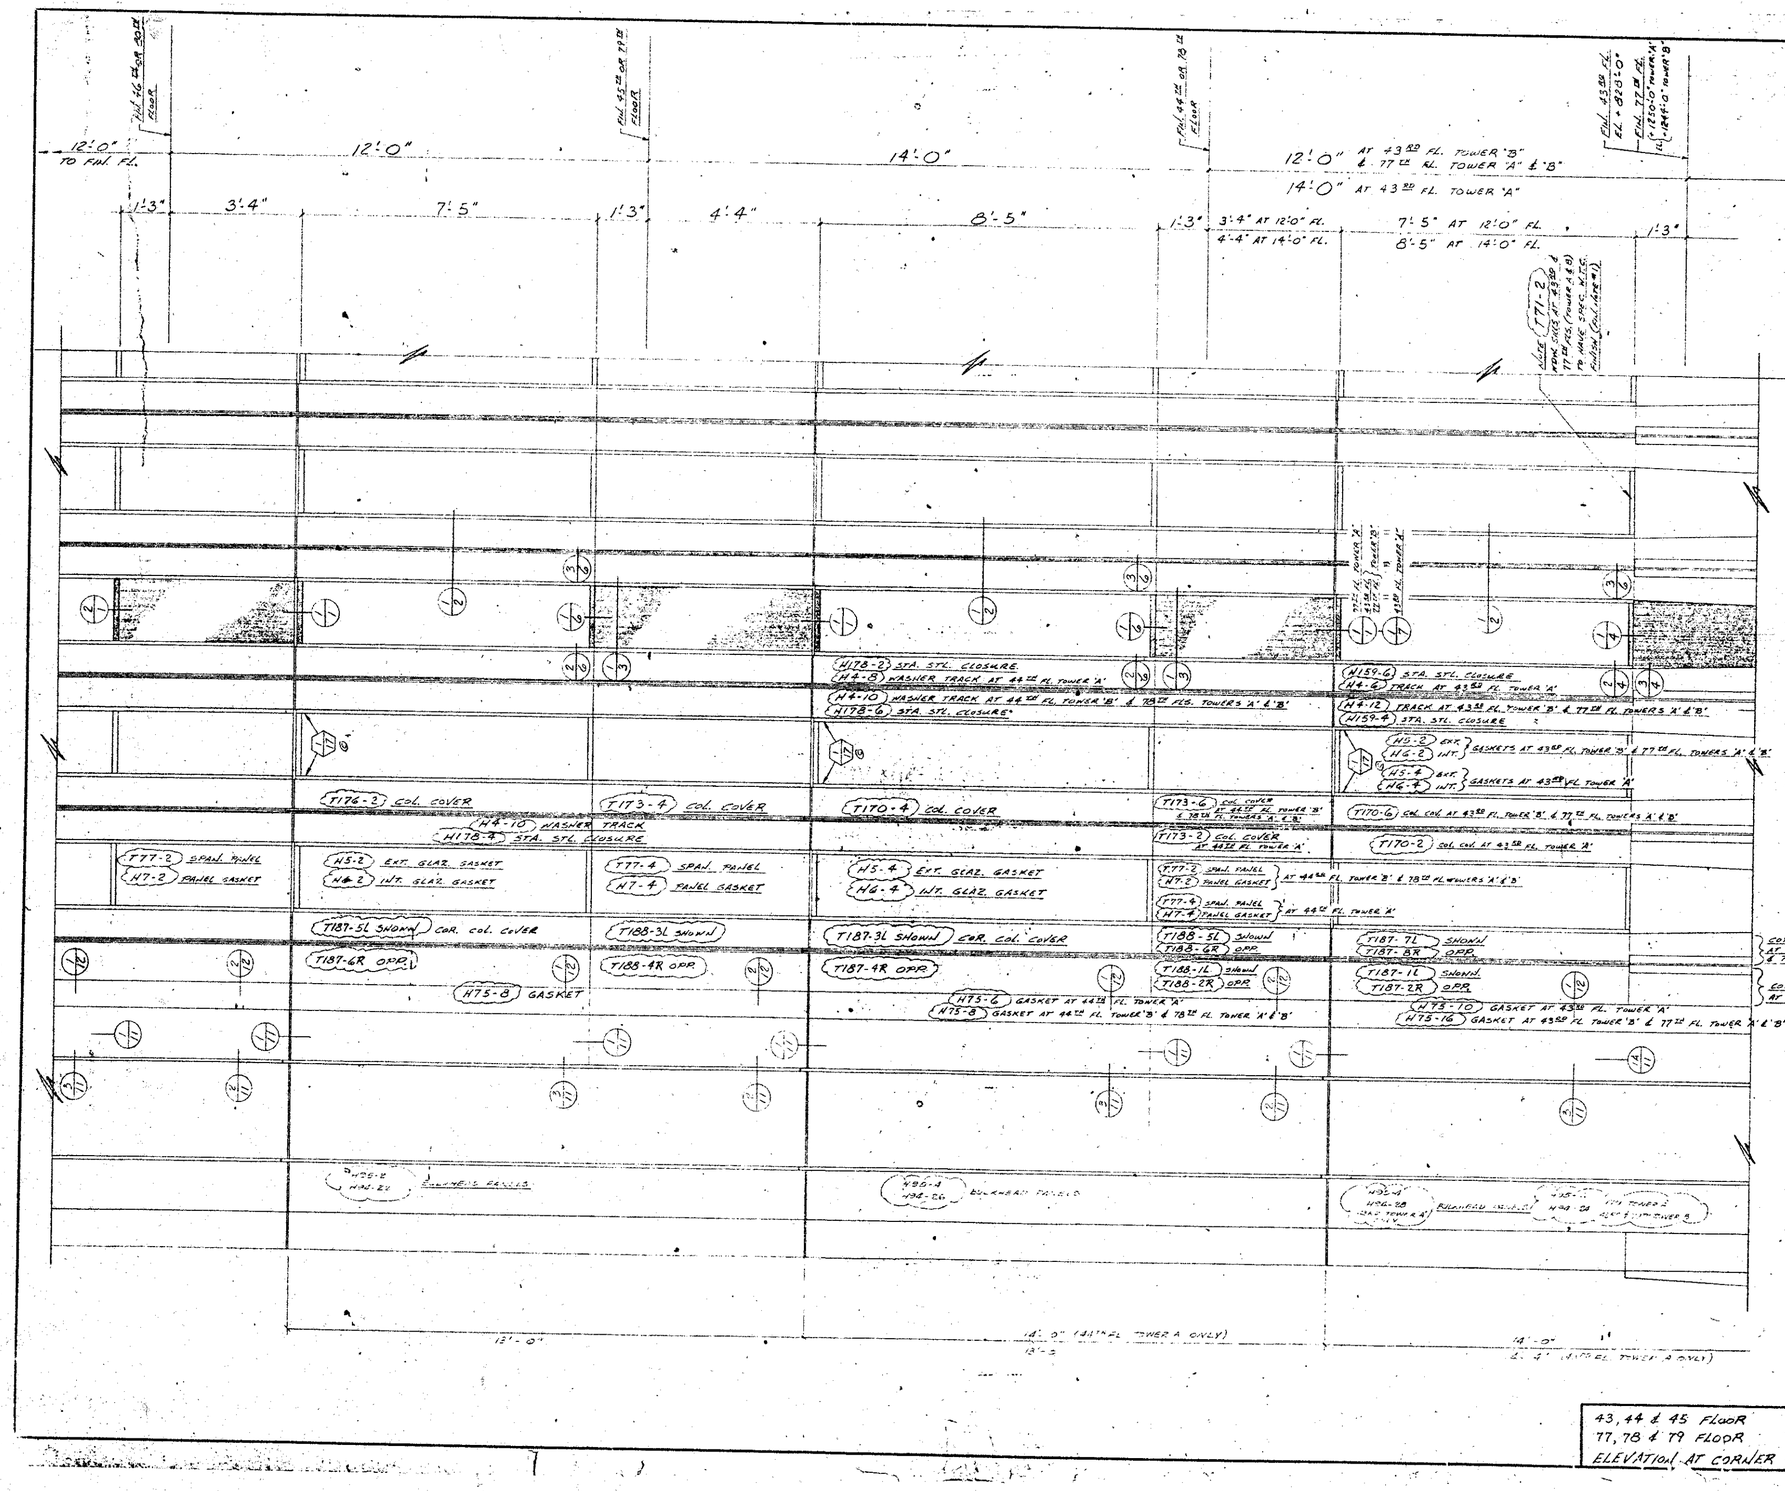


JOB NAME

THE WORLD TRADE CENTER
THE PORT OF NEW YORK AUTHORITY
CONTRACT WTC 400.U.

ARCHITECT

MINORU YAMASAKI & ASSOC.
EMERY ROTH & SONS

NO.	DATE	BY	REVISIONS DESCRIPTION
A	11-1-69	K	GENERAL
B	12-16-69	PH	ADD TARGET WALL
C	3-18-70	KM	ADD FRAME TYP. CL. FRAME
E	4-2-70	KM	ADD FRAME

DRAWN RUSS LAKANITE
DATE 7-19-68
CHECKED

ALCOA CUPPLES PRODUCTS

CURTAIN WALL TOWERS A & B

F	5-20-70	M.	CORRECTIONS AS REQ. & NOTED

APPROVED: REF. TISHMAN TRANSMITTAL OF 9/12/69

4-22-70	PLANTER	FILE #	ADDENDUM
10-7-6	ISSUED	W. Am	P. Zdanis
4-8-70	ISSUED	FILE	
3-18-70	ISSUED	CHECKED	
3-11-70	ISSUED	CHECKED	
2-27-70	ISSUED	CHECKED	
11-26-69	ISSUED	CHECKED	
11-7-69	ISSUED	CHECKED	
9-17-69	ISSUED	CHECKED	
DATE	ALL PRINTS	FILE	

PRINT RECORD

43, 44 & 45 FLOOR
77, 78 & 79 FLOOR
ELEVATION AT CORNER

JOB NUMBER AB 71000

SHEET E3