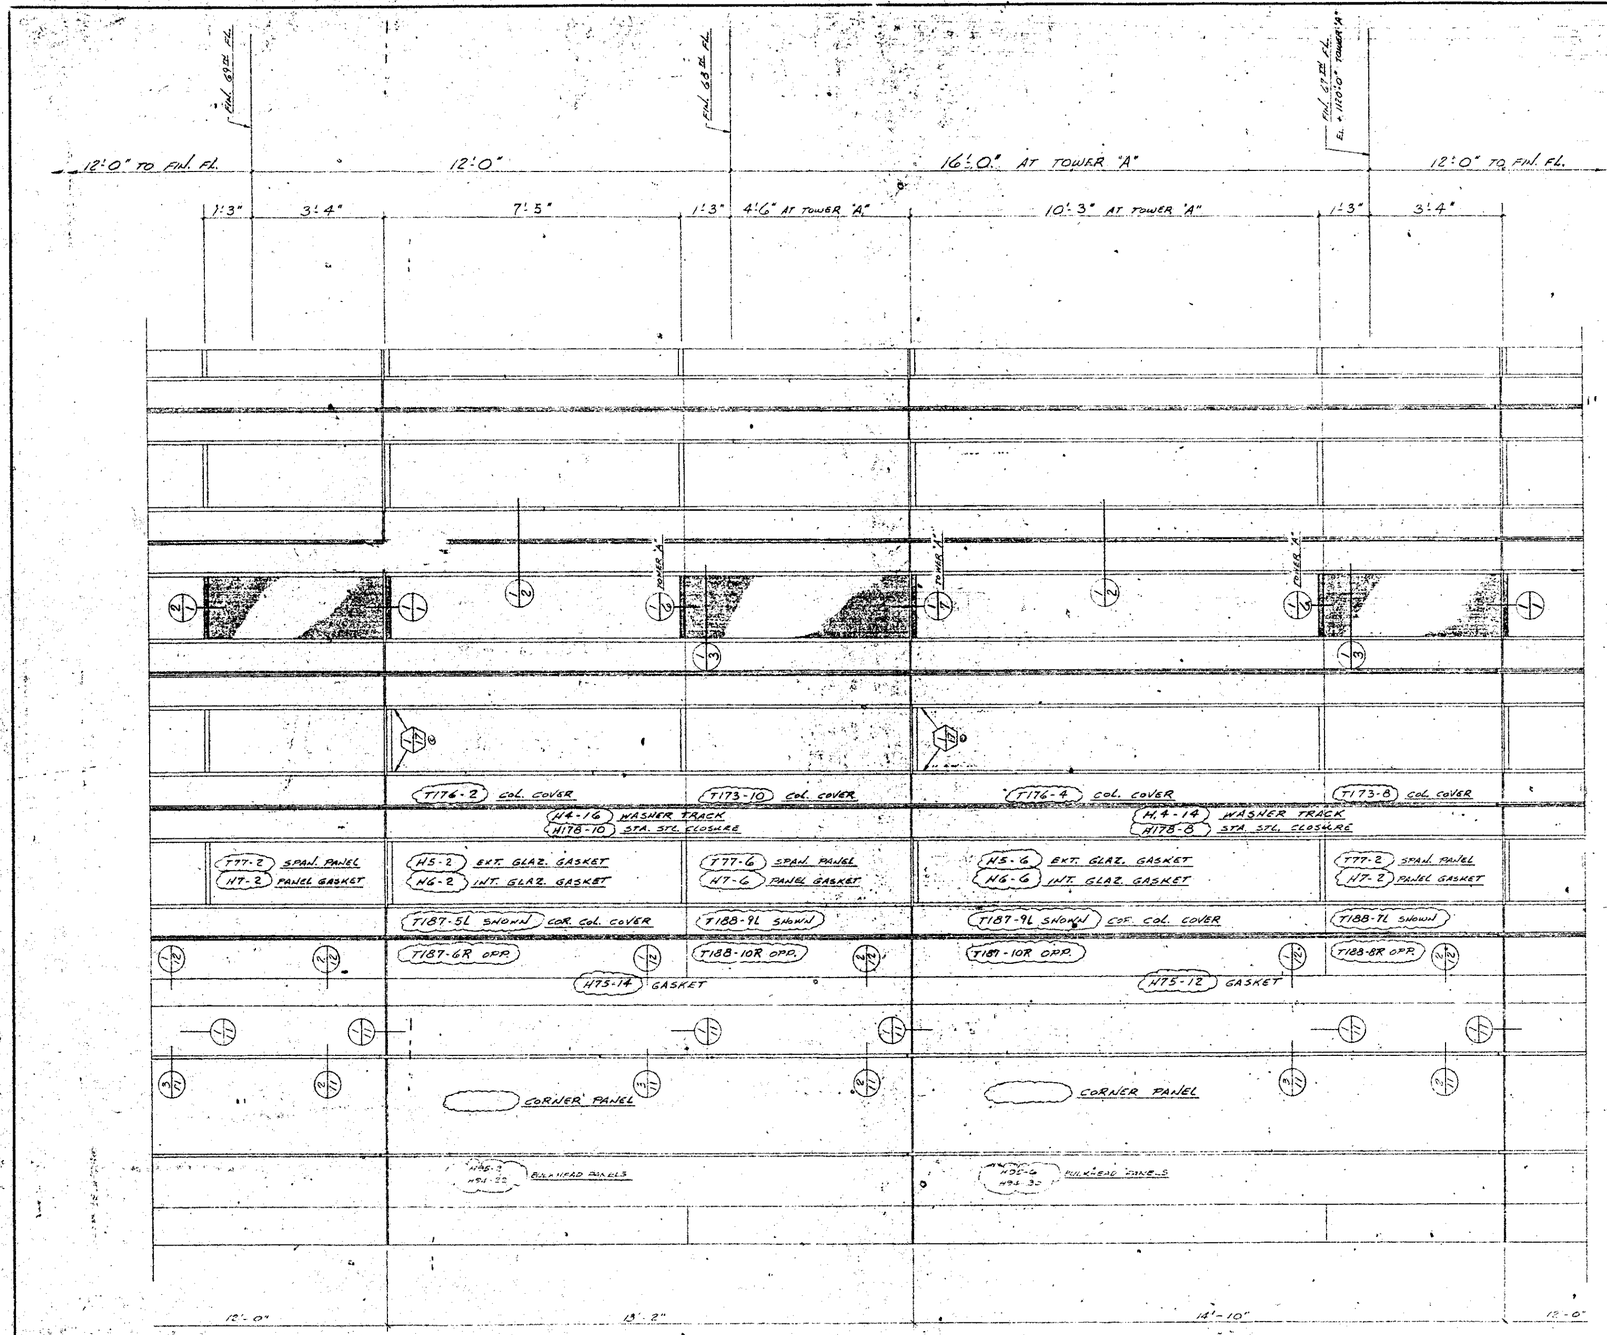


JOB NAME
THE WORLD TRADE CENTER
THE PORT OF NEW YORK AUTHORITY
CONTRACT WTC 400.00

ARCHITECT
MINORU YAMASAKI & ASSOC.
EMERY ROTH & SONS

NO.	DATE	BY	REVISIONS DESCRIPTION
A	10-25	RL	GENERAL
B	11-21	CW	ADD TRACK SEC.
C	3-26-68	GM	REMOVED TUBE STRAP
D	5-24-68		ADD BEAM
E	7-19-68		CORRECTION
F	9-10-70	RL	CORRECTION NOS.

DRAWN HASS
LAMINTE
DATE 7-19-68
CHECKED

ALCOA CUPPLES PRODUCTS

CURTAIN WALL TOWERS A & B

APPROVED: REC. TISHMAN TRANSMITTAL 9/10/70

6-22-70	12 PANELS 2 REMA	FILE # RECORD	90 SILL EXTENSIONS 180 CLOSURES
10-1-69	2 PANELS	18 METAL	18 - MT.
8-8-69	2 PANELS 2 SILLS	FILE #	22 SILL EXTENSIONS 22 CLOSURES
7/11/69	2 PANELS 2 SILLS	22 METAL	22 SILL EXTENSIONS 22 CLOSURES
5-19-69	14 PANELS	252 SILLS	252 SILL EXTENSIONS 252 CLOSURES
12/4/68	2 PANELS 2 SILLS	1ST SIDE	36 SILL EXTENSIONS 36 CLOSURES
11-6-68	2 PANELS 2 SILLS	2ND SIDE	36 SILL EXTENSIONS 36 CLOSURES
7-19-68	1 PANEL 1 SILL	1ST SIDE	18 SILL EXTENSIONS 18 CLOSURES
DATE	NO PRINTS	TO	FOR

PRINT RECORD

67 & 68 FLOOR TOWER 'A' ELEVATION AT CORNER

JOB NUMBER A71000

SHEET E4

FILM 16-97