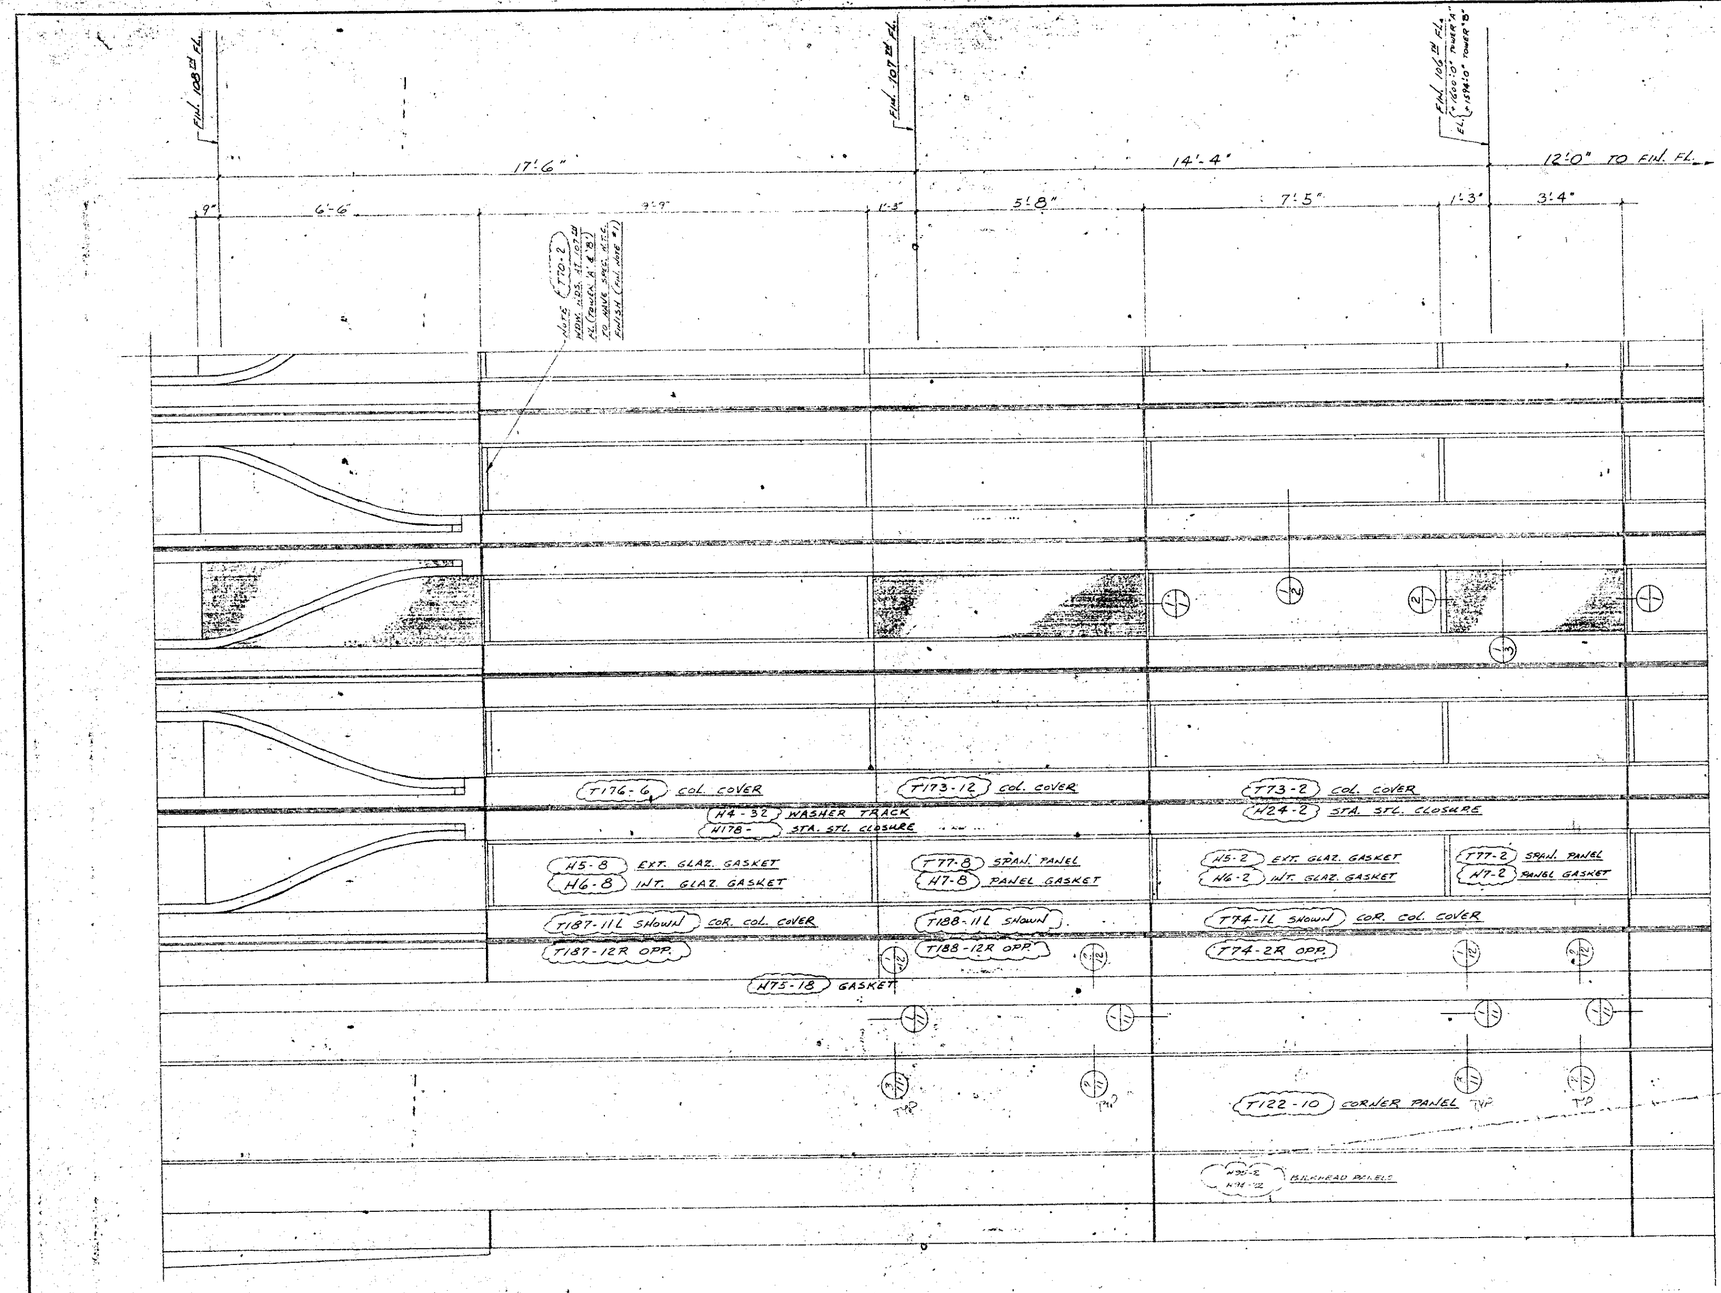


JOB NAME

THE WORLD TRADE CENTER
THE PORT OF NEW YORK AUTHORITY

ARCHITECT

MINORU YAMASAKI & ASSOC.
EMERY ROTH & SONS

NO.	DATE	BY	REVISIONS DESCRIPTION
1	9-2-69	JM	ADD SECT NOS.
2	9-2-69	JM	ADD MAT'L SPEC.
3	9-17-69	EJ	CAPTION MARKS
4	3-24-70		ERECTION MKS.

DRAWN RWSS LAFONTE
DATE 3-18-69
CHECKED

ALCOA
CUPPLES PRODUCTS

APPROVED: REF. TISHMAN TRANSMITTAL OF 7/21/69.

8-22-70	12 PRINTS FILE 8 SEPIA RECORD		
10-1-69	1 PRINTS	SPECIAL	CCD-NY
8-8-69	12 PRINTS 1 SEPIA	FILE & RECORD	
7/21/69	12 PRINTS 1 SEPIA	1 PRINT	
3-19-69	12 PRINTS 1 SEPIA	1 PRINT	
DATE	NO. PRINTS	TO	FOR

PRINT RECORD

106 & 107 FLOOR ELEVATION AT CORNER

JOB NUMBER AB71000

SHEET E5 OF