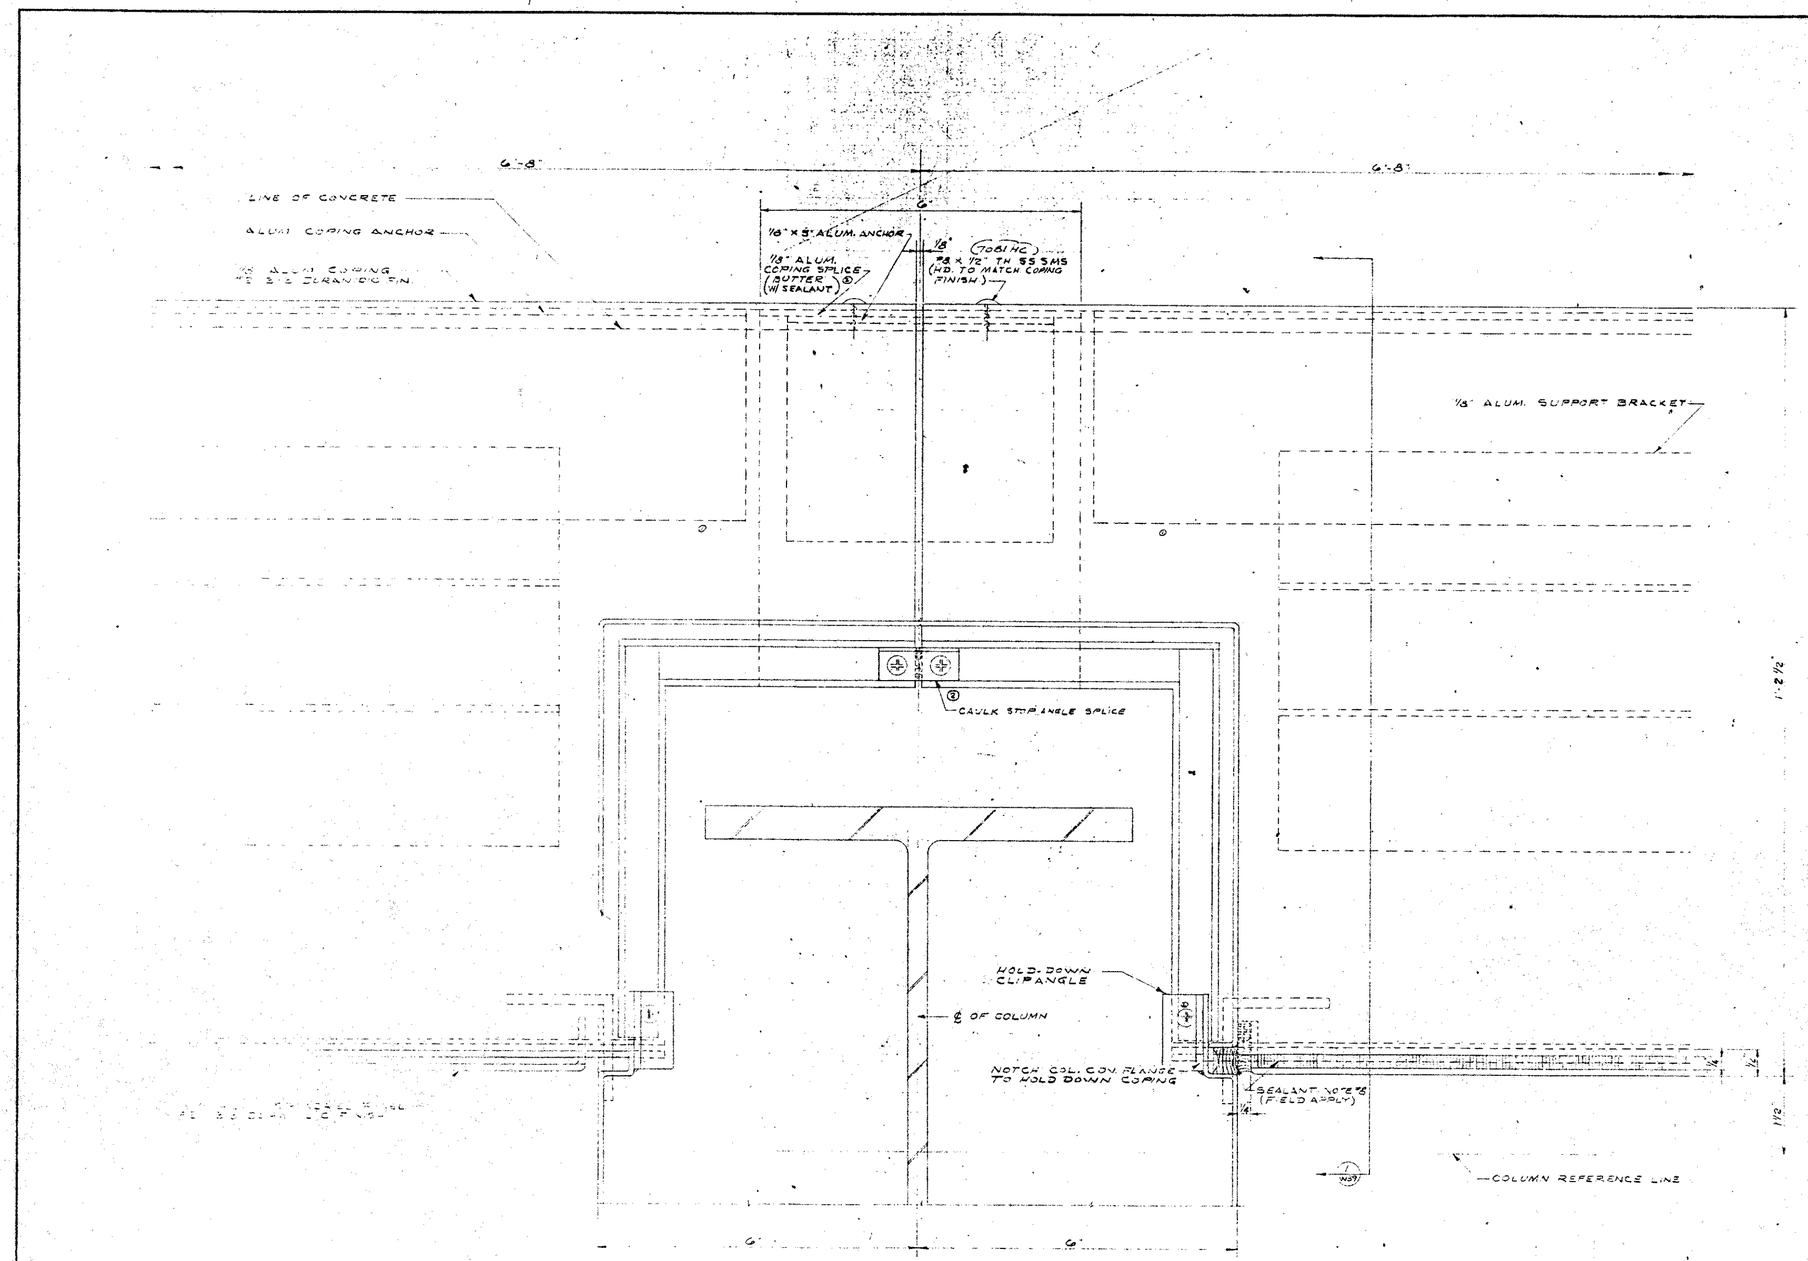


1/W23 PLAN OF COPING AT 1'-0 WIDE COLUMN COVER

JOB NAME
THE WORLD TRADE CENTER
THE PORT OF NEW YORK AUTHORITY
CONTRACT WTC 4001.00
BULLETIN

ARCHITECT
MINORU YAMASAKI & ASSOC.
EMERY ROTH & SONS

REVISIONS				DRAWN
NO.	DATE	BY	DESCRIPTION	J. L. LINSIN
2	7/21/71	JLL	REVISED PER ADDENDUM	DATE
1	7/21/71	JLL	GENERAL	5-28-71
				CHECKED

ALCOA CLIPPLES PRODUCTS

CURTAIN WALL TOWERS A & B

APPROVED, REF. TISHMAN TRANSMITTAL #2 7/23/71

4-7-71	[illegible]	TISHMAN	[illegible]
7/21/71	ELECTRIC	[illegible]	A.P.W.
8/12/71	[illegible]	[illegible]	EVE
9/6/71	[illegible]	[illegible]	A.P.W.
9/22/71	[illegible]	[illegible]	[illegible]

DATE PRINTS TO FOR
PRINT RECORD

JOB NUMBER
SHEET