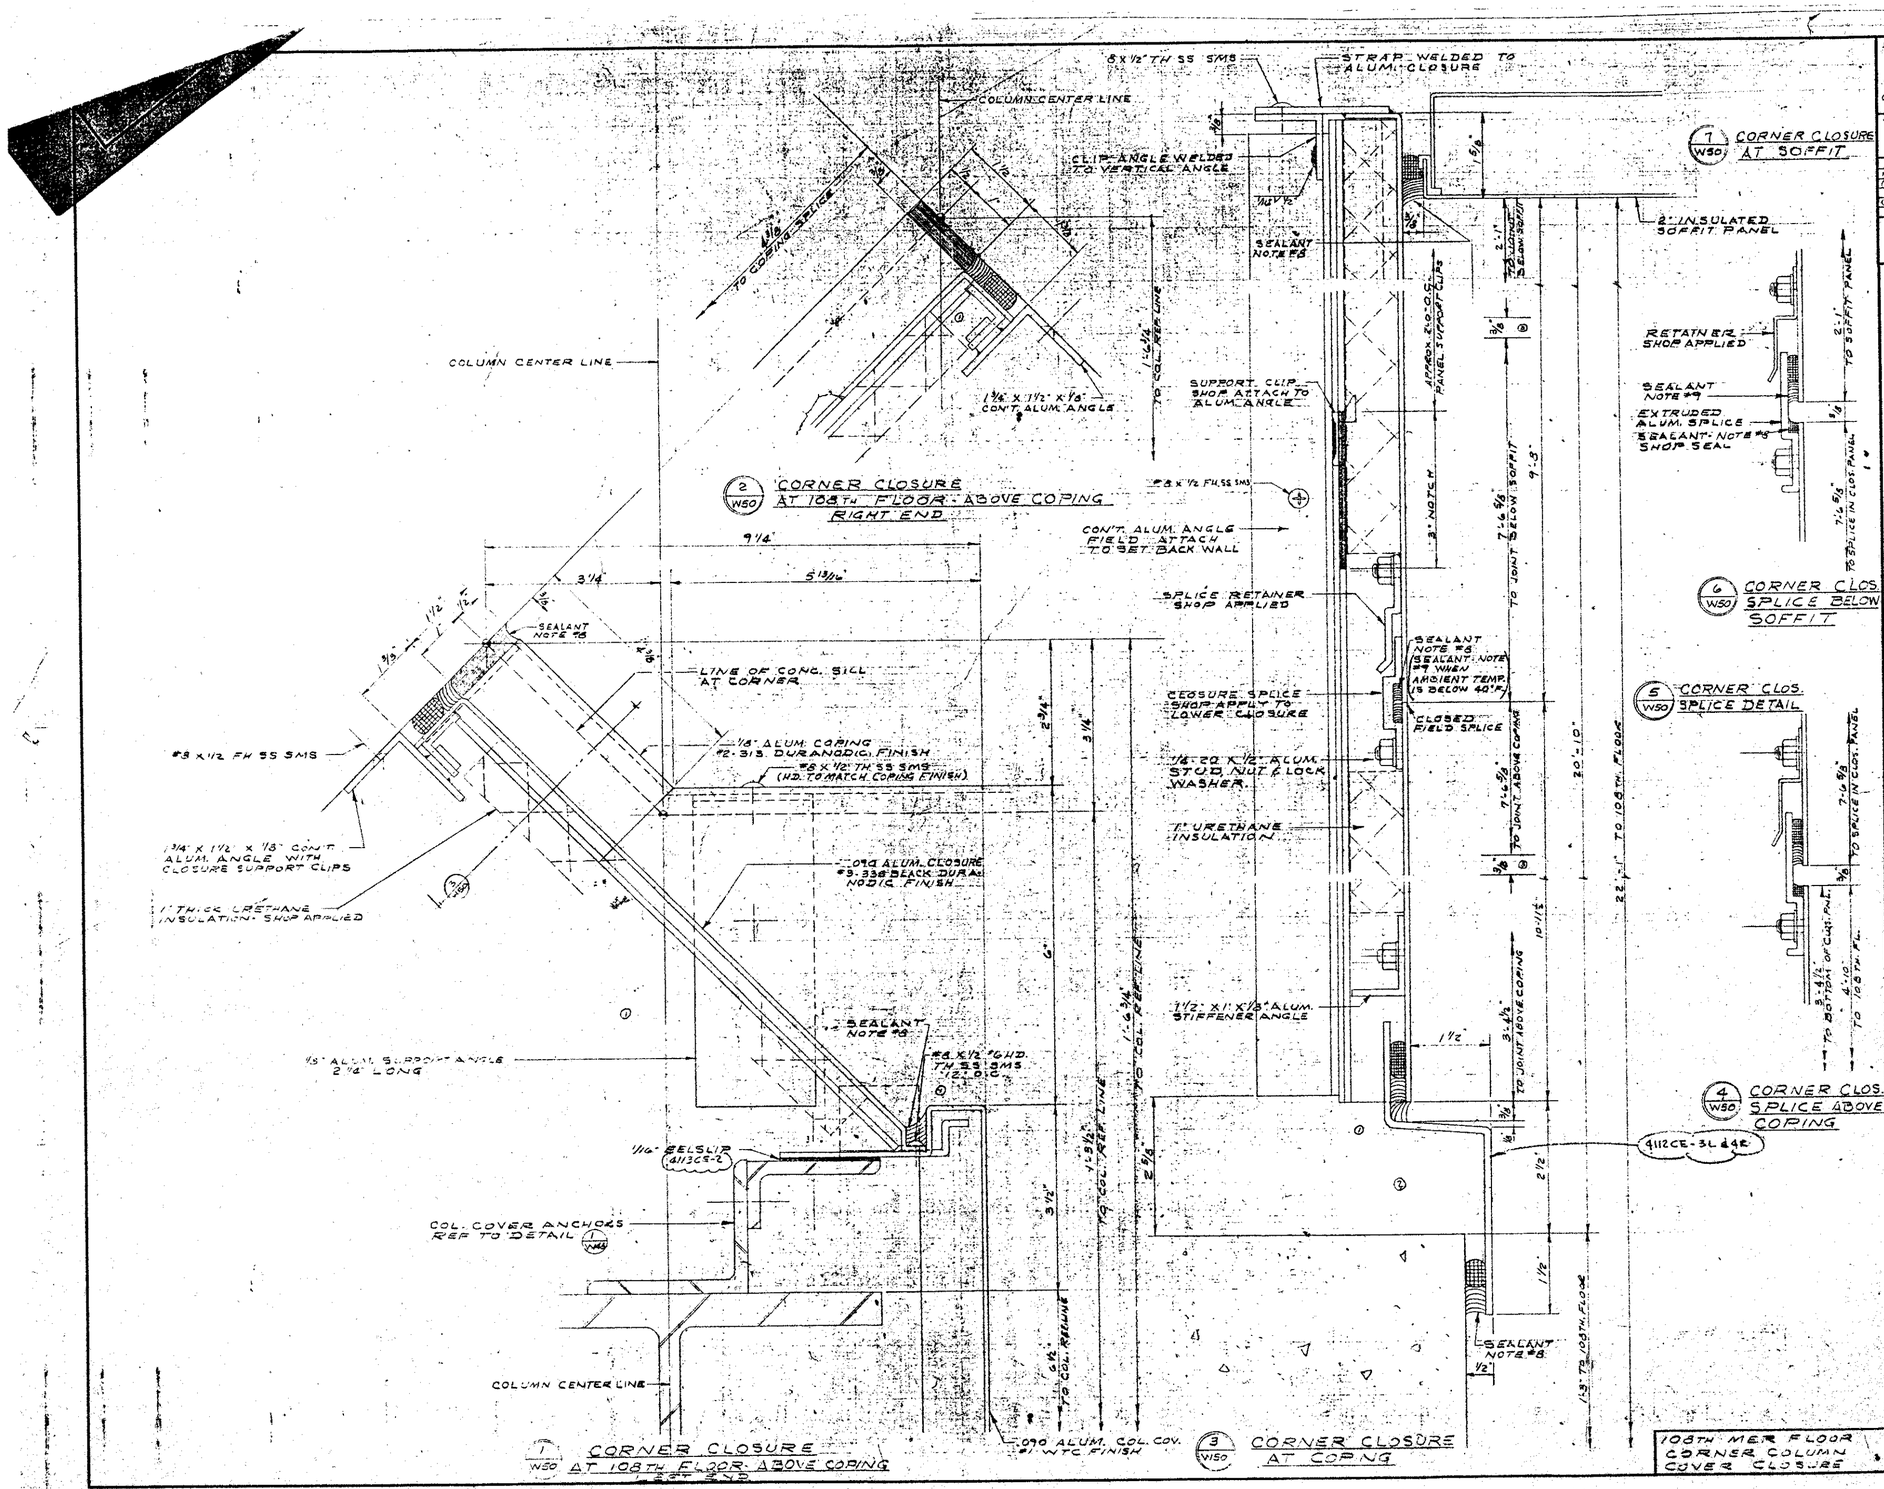


JOB NAME
THE WORLD TRADE CENTER
THE PORT OF NEW YORK AUTHORITY
CONTRACT WTC 4.30.00
BULLETIN

ARCHITECT
MINORU YAMASAKI & ASSOC.
EMERY ROTH & SONS

REVISIONS			
NO.	DATE	BY	DESCRIPTION
(1)	10/7/71	JLL	GENERAL
2	10/27/71	MP	PART MARKS
(3)	12/21/71	JLL	ADD 7T-8 TYPE

DRAWN: J. L. LINSIN
DAT: 12-7-71
CHECKED:

ALCOA CUPPLES PRODUCTS
CURTAINWALL TOWERS A & B

APPROVED: REF. TISHMAN
TRANSMITTAL OF 10-29-71

DATE	PRINTS	TO	FOR
4-7-72	7 PTS	CPD-WTC	ERECTION
6-7-72	10 PTS & 1 REPRO	TISHMAN	RECORD
10/27/71	7 PRINTS	CPC NY	ERECTION
5/4/71	1 REPRO	TISHMAN	APPROVAL
6/22/71	1 REPRO	TISHMAN	APPROVAL

PRINT RECORD

JOB NUMBER AB 7100.2
SHEET W50 OF