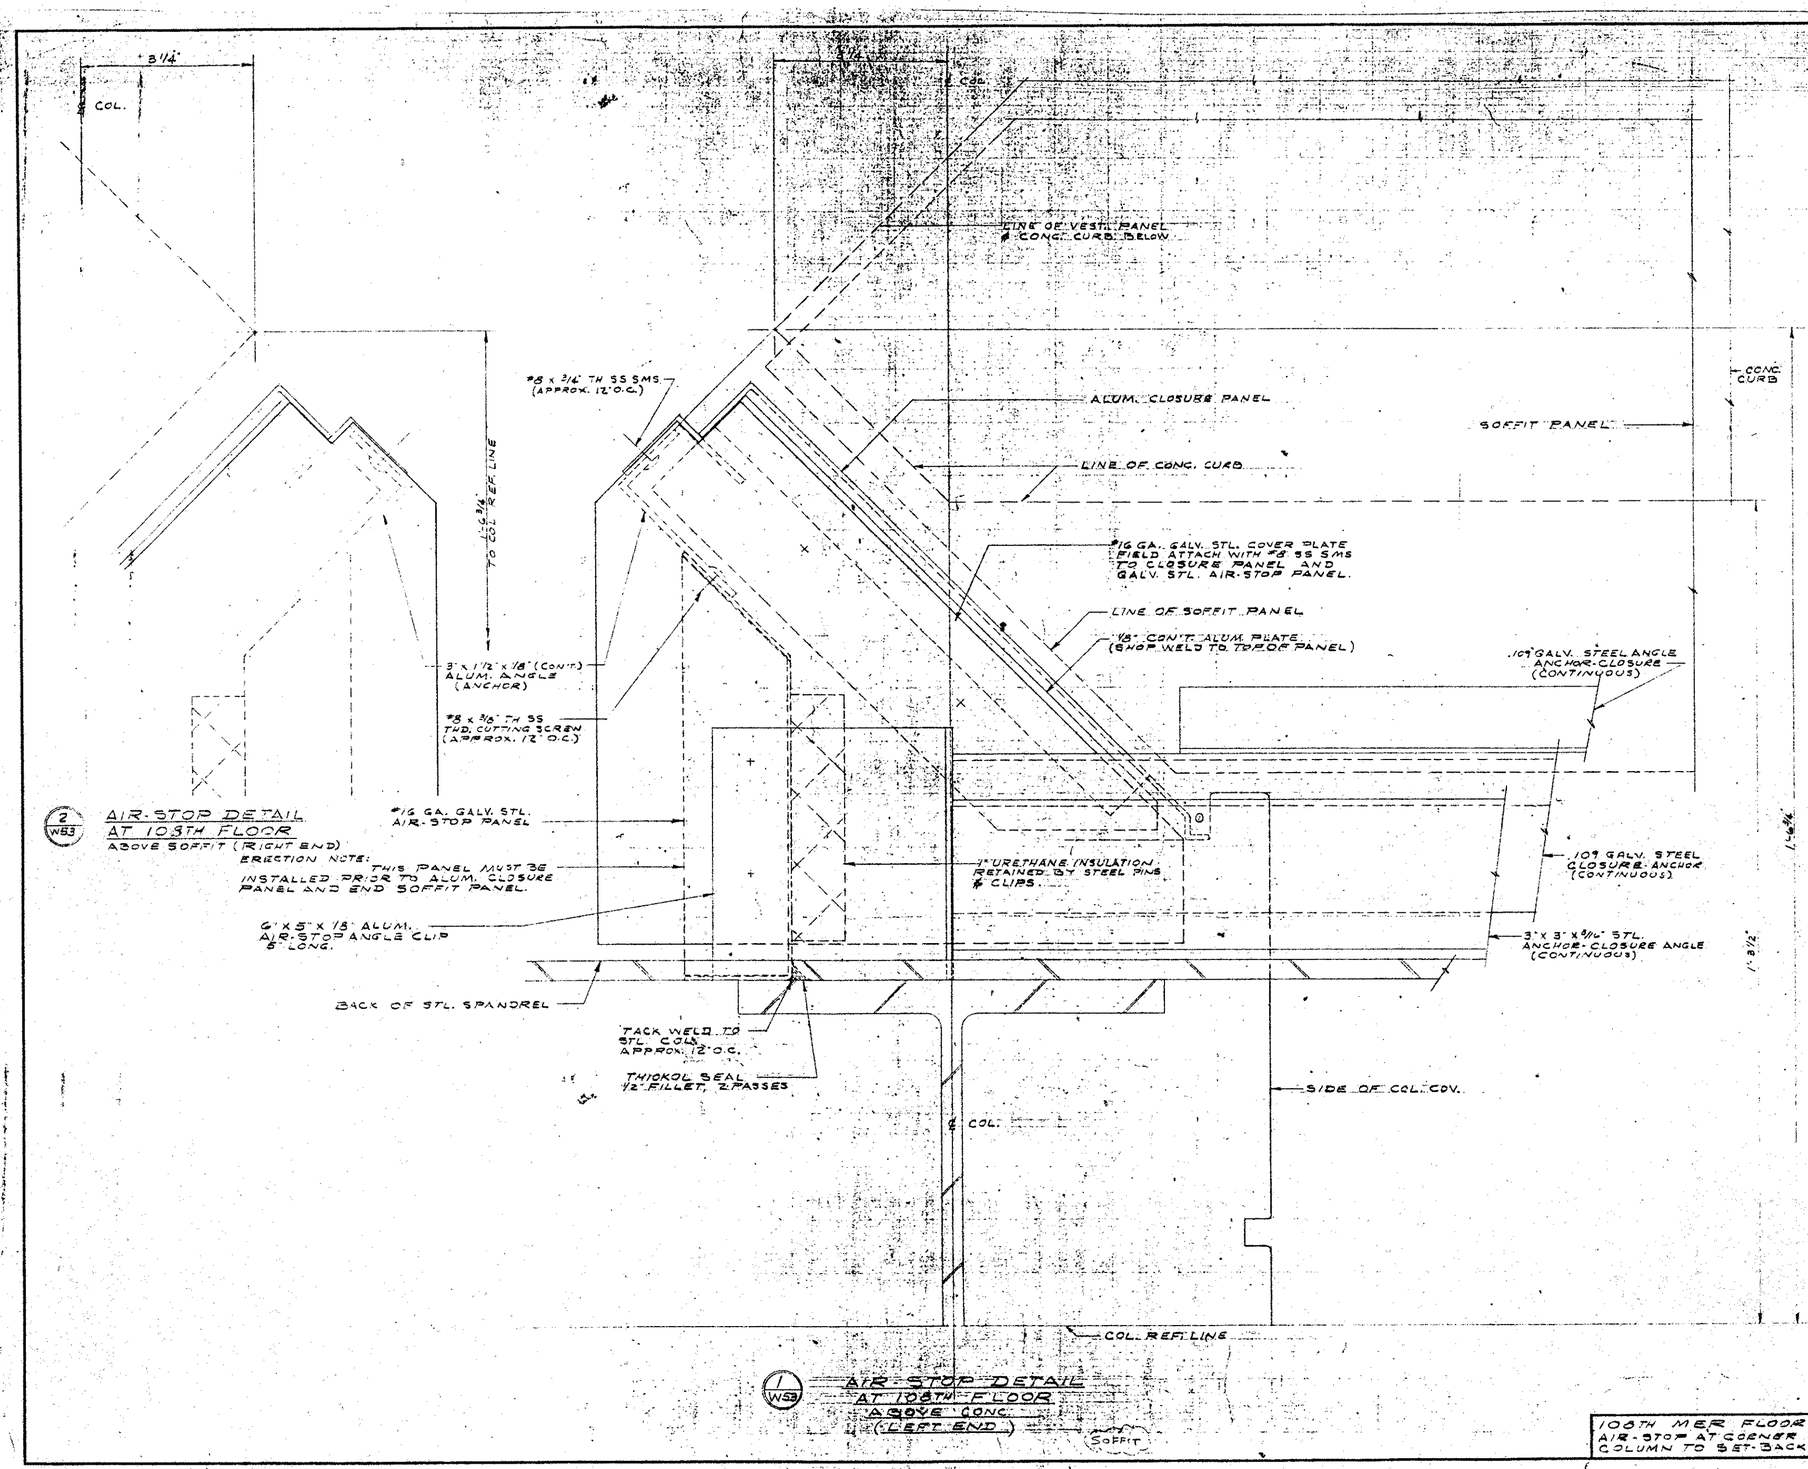


2 / W53 AIR-STOP DETAIL AT 108TH FLOOR ABOVE SOFFIT (RIGHT END)

1 / W53 AIR-STOP DETAIL AT 108TH FLOOR ABOVE CONC. (LEFT END)

SOFFIT

ERECTION NOTE:

JOB NAME
THE WORLD TRADE CENTER
THE PORT OF NEW YORK AUTHORITY
CONTRACT WTC 400.00
BULLETIN

ARCHITECT
MINORU YAMASAKI & ASSOC.
EMERY ROTH & SONS

REVISIONS				DRAWN
NO.	DATE	BY	DESCRIPTION	J.L. LINSIN
1	8/24/72	A.L.	SEE 72-22	DATE
				6-22-71
				CHECKED

ALCOA CUPPLES PRODUCTS

CURTAINWALL TOWERS A & B

APPROVED: REF. TISHMAN TRANSMITTAL OF 10-26-71

DATE	PRINTS	TO	FOR
4-7-72	7 PTS	CPD-WTC	W.C.O.
4-7-72	10 SEPIAS	TISHMAN	RECORD
10/27/71	7 PRINTS	CPC NY	REJECTED
5/4/71	3 PRINTS		APPROVAL
4/22/71	3 PRINTS 2 SEPIAS		APPR.

PRINT RECORD

108TH MER FLOOR AIR-STOP AT CORNER COLUMN TO SET-BACK

JOB NUMBER AB 71000

SHEET W53

FILE NO. 42