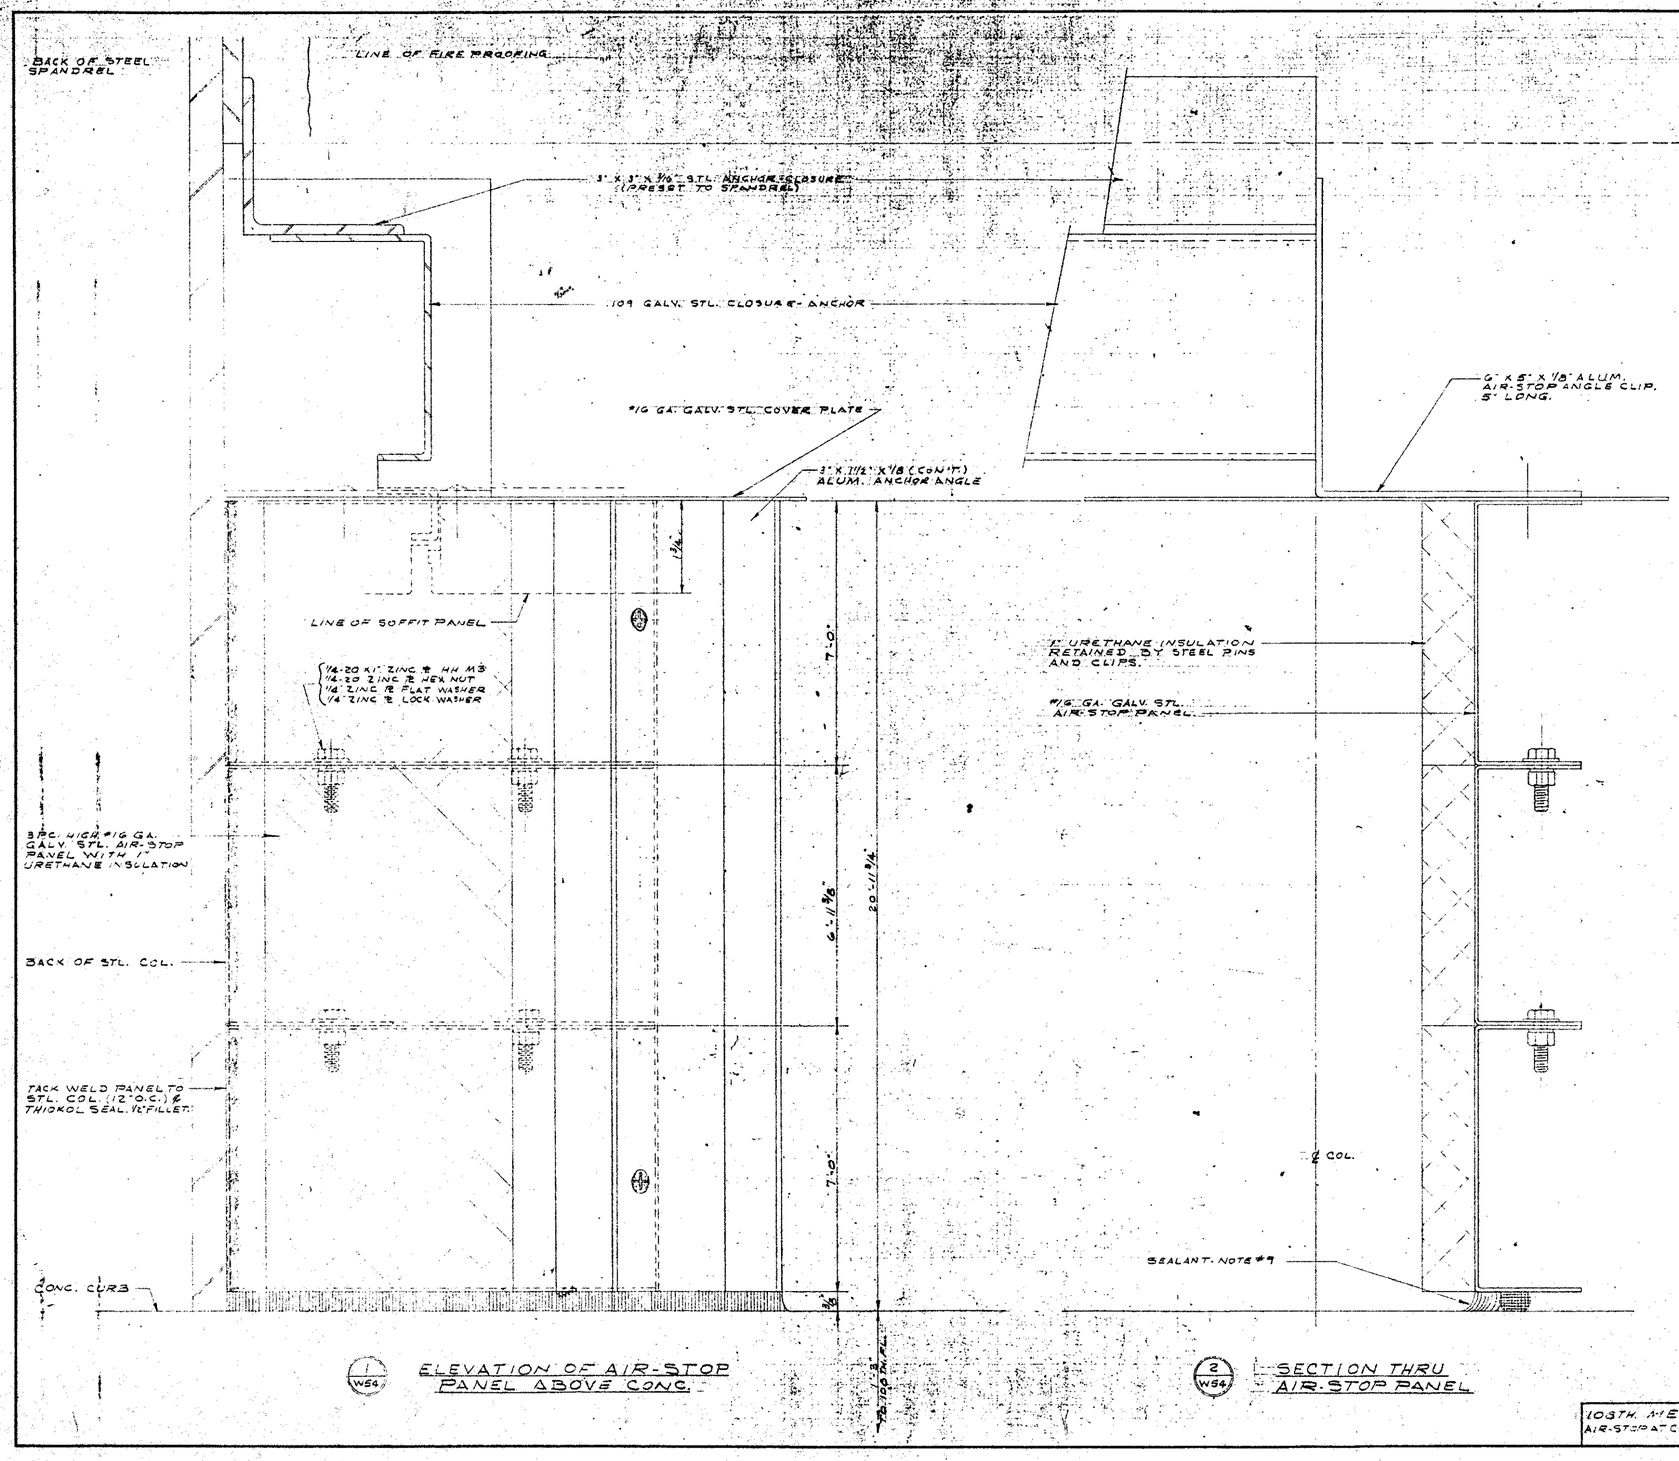


1 / W54 ELEVATION OF AIR-STOP PANEL ABOVE CONC.

2 / W54 SECTION THRU AIR-STOP PANEL

JOB NAME
THE WORLD TRADE CENTER
THE PORT OF NEW YORK AUTHORITY
CONTRACT WTC-100.00
BULLETIN

ARCHITECT
MINORU YAMASAKI & ASSOC.
EMERY ROTH & SONS

REVISIONS				DRAWN
NO.	DATE	BY	DESCRIPTION	W.L. LINSIN
				DATE 6-22-71
				CHECKED

ALCOA CURTAIN WALL PRODUCTS — TOWERS A & B

APPROVED/REF. TISHMAN TRANSMITTAL OF 7/19/71

DATE	PRINTS	TO	FOR
6-7-72	7-PTS	CPD-NYC	ERECT'N
6-7-72	15 PTS	TISHMAN	RELOC'D
10/27/71	1 PRINT	CPC N.Y.	ERECT'N
9/23/71	1 SEPIA	CPC N.Y.	APPROVED

PRINT RECORD

103TH. FLR. AIR-STOP AT CORNER COL. TO SETBACK

JOB NUMBER AB 71000 — SHEET W54 OF ____