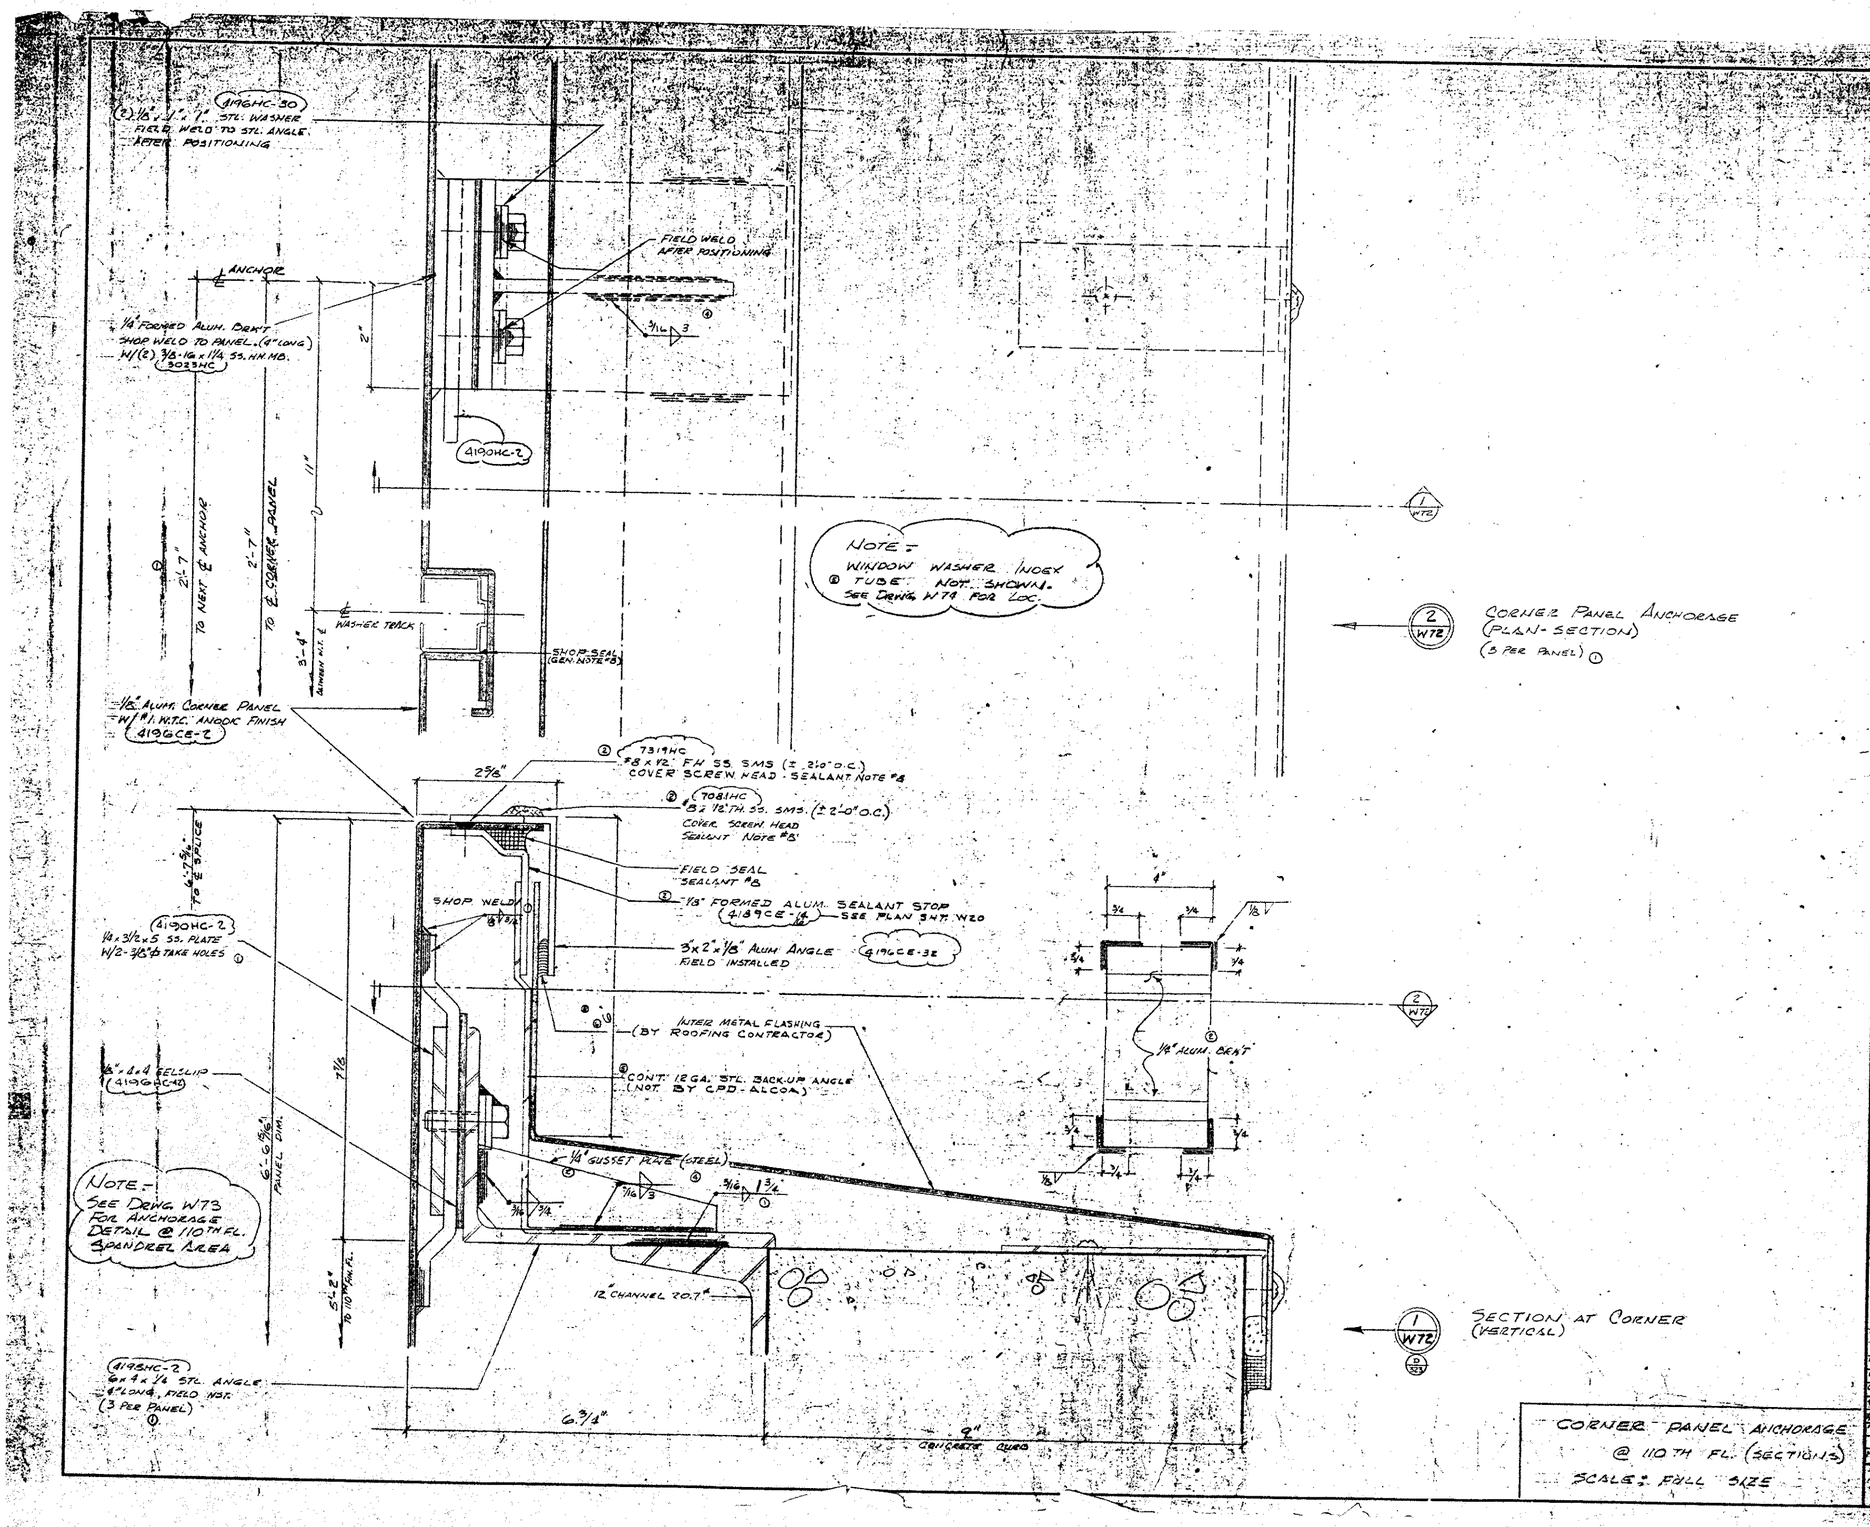


JOB NAME
THE WORLD TRADE CENTER
THE PORT OF NEW YORK AUTHORITY
CONTRACT NYC-100.00
BULLETIN

ARCHITECT
MINORU YAMASAKI & ASSOC.
EMERY ROTH & SONS

REVISIONS			
NO.	DATE	BY	DESCRIPTION
1	9/7/71	LLL	ADD SECTION THRU SPANDREL
2	9/27/71	LLL	ADD SECTION THRU SPANDREL
			REVISE ANGLE
3	10/7/71	LLL	PLANT MARKS

DRAWN: M. PASMAN
DATE: 11-30-71
CHECKED:

ALCOA CURTAIN WALL
CUPPLES PRODUCTS TOWERS A & B

4	10/29/71	LLL	REV. GUSSETS.
5	11/4/71	LLL	REVISE PANEL TYPE.
6	11/9/71	LLL	ADD DATE TO DWGS. REVISE DIM. REF.

APPROVED: REF. TISHMAN
TRANSMITTAL OF 1-9-72
①

9/24-10/2/72	7 PRINTS	CPD - WTC	ERECTION
9/24-10/2/72	10 PRINTS	TISHMAN	RECORD
7/7-7/21/72	7 PRINTS	BARNES	PRELIMINARY REVIEW
12/13/72	APPROVED & SIGNED	TISHMAN	APPROVAL
12/18/72	10 PRINTS	TISHMAN	APPROVAL
4/6/73	7 PRINTS	CPD - N.Y.	ERECTION
9/20-25	15 PRINTS	TISHMAN	APPROVAL
11/6/73	15 PRINTS	TISHMAN	APPROVAL
DATE	PRINTS	TO	FOR

PRINT RECORD

JOB NUMBER AB-71000
SHEET W72