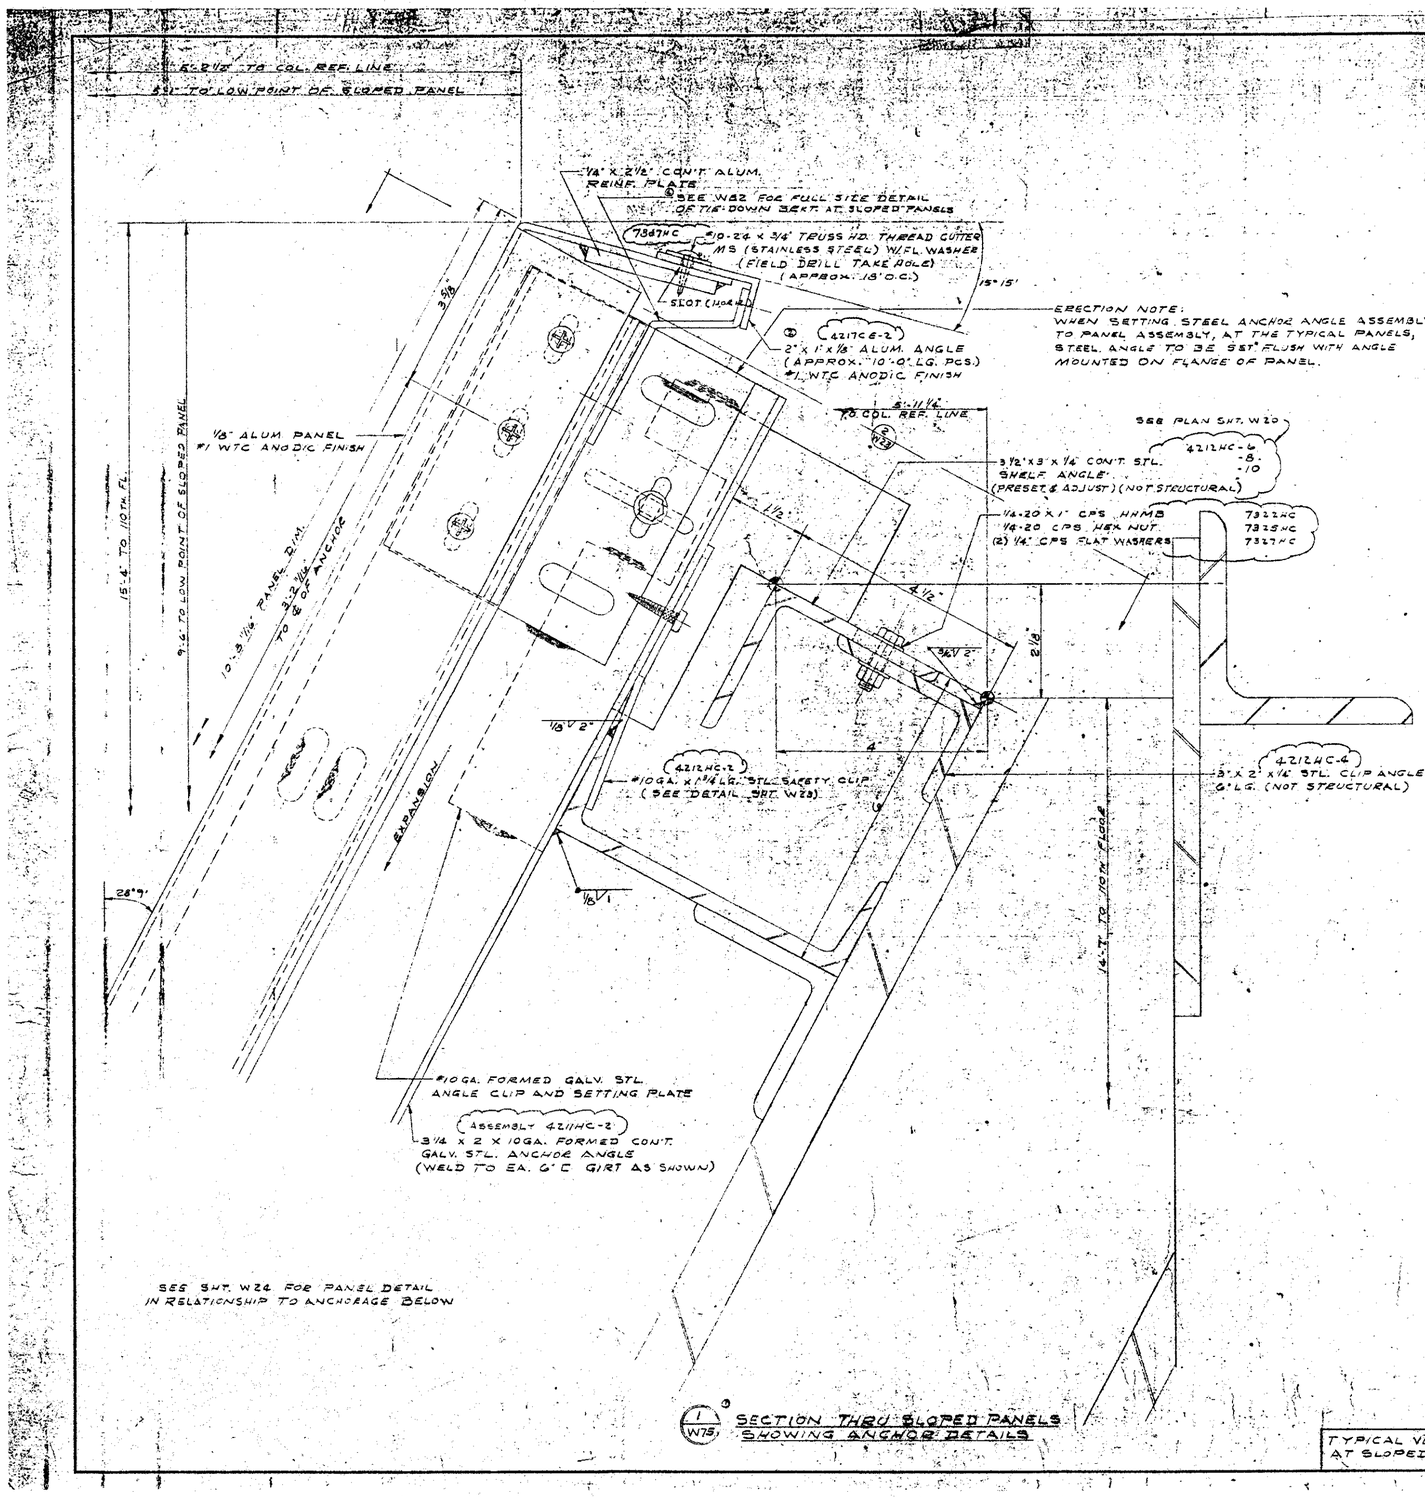


3 / W75 SECTION THRU SLOPED PANELS SHOWING ANCHOR DETAILS

TYPICAL VERTICAL SECTION AT SLOPED PANELS

JOB NAME: THE WORLD TRADE CENTER
THE PORT OF NEW YORK AUTHORITY
CONTRACT: WTC-4001.05
BULLETIN

ARCHITECT
MINORU YAMASAKI & ASSOC.
EMERY ROTH & SONS

NO.	DATE	BY	REVISIONS DESCRIPTION
4	10/31/72	JWL	ADD 3-11/16" DIMENSION
3	10/11/72	JWL	GENERAL
2	9/29/72	JWL	PART MASS
1	10/20/71	JWL	ADD 2 DETAILS

DRAWN: J. L. LINSIN
DATE: 12-14-71
CHECKED:

ALCOA CUPPLES PRODUCTS
CURTAIN WALL TOWERS A & B

APPROVED: REF. TISHMAN TRANSMITTAL OF 1-9-73

DATE	PRINTS	TO	FOR
6/20/72	1 PRINTS	CPD.-WTC	ERECTION
6/20/72	1 SEPIA	TISHMAN	RECORD
7/17/72	1 PRINT	ALCOA CONST.	PRELIMINARY REVIEW
7/24/72	1 SEPIA	TISHMAN	APPROVAL
8/31/72	2 PRINTS	TISHMAN	APPROVAL
8/31/72	1 SEPIA	TISHMAN	APPROVAL
11/16/72	1 SEPIA	TISHMAN	APPROVAL

PRINT RECORD

JOB NUMBER A & B 7000
SHEET W75

FILE NO 142