THE WORLD TRADE CENTER
THE PORT OF NEW YORK AUTHORITY
CONTRACT NO. 4.00.00
BULLETIN


ARCHITECT
MINORU YAMASAKI & ASSOC.
EMERY ROTH & SONS

REVISIONS				DRAWN
NO.	DATE	BY	DESCRIPTION	J.L. LYNSTAD
1	10-71	JLL	ADD ALUM. ROOF PANELS	DATE
2	12-71	JLL	OMIT INT. PANELS	12-14-71
3	1-72	JLL	PANEL MARKS	CHECKED
4	1-73	JLL	CORR. SLOPE SIDE	

ALCOA BUILDING PRODUCTS

CURTAIN WALL TOWERS A & B

APPROVED: PER TISHMAN TRANSMITTAL OF 1-9-73
2 4

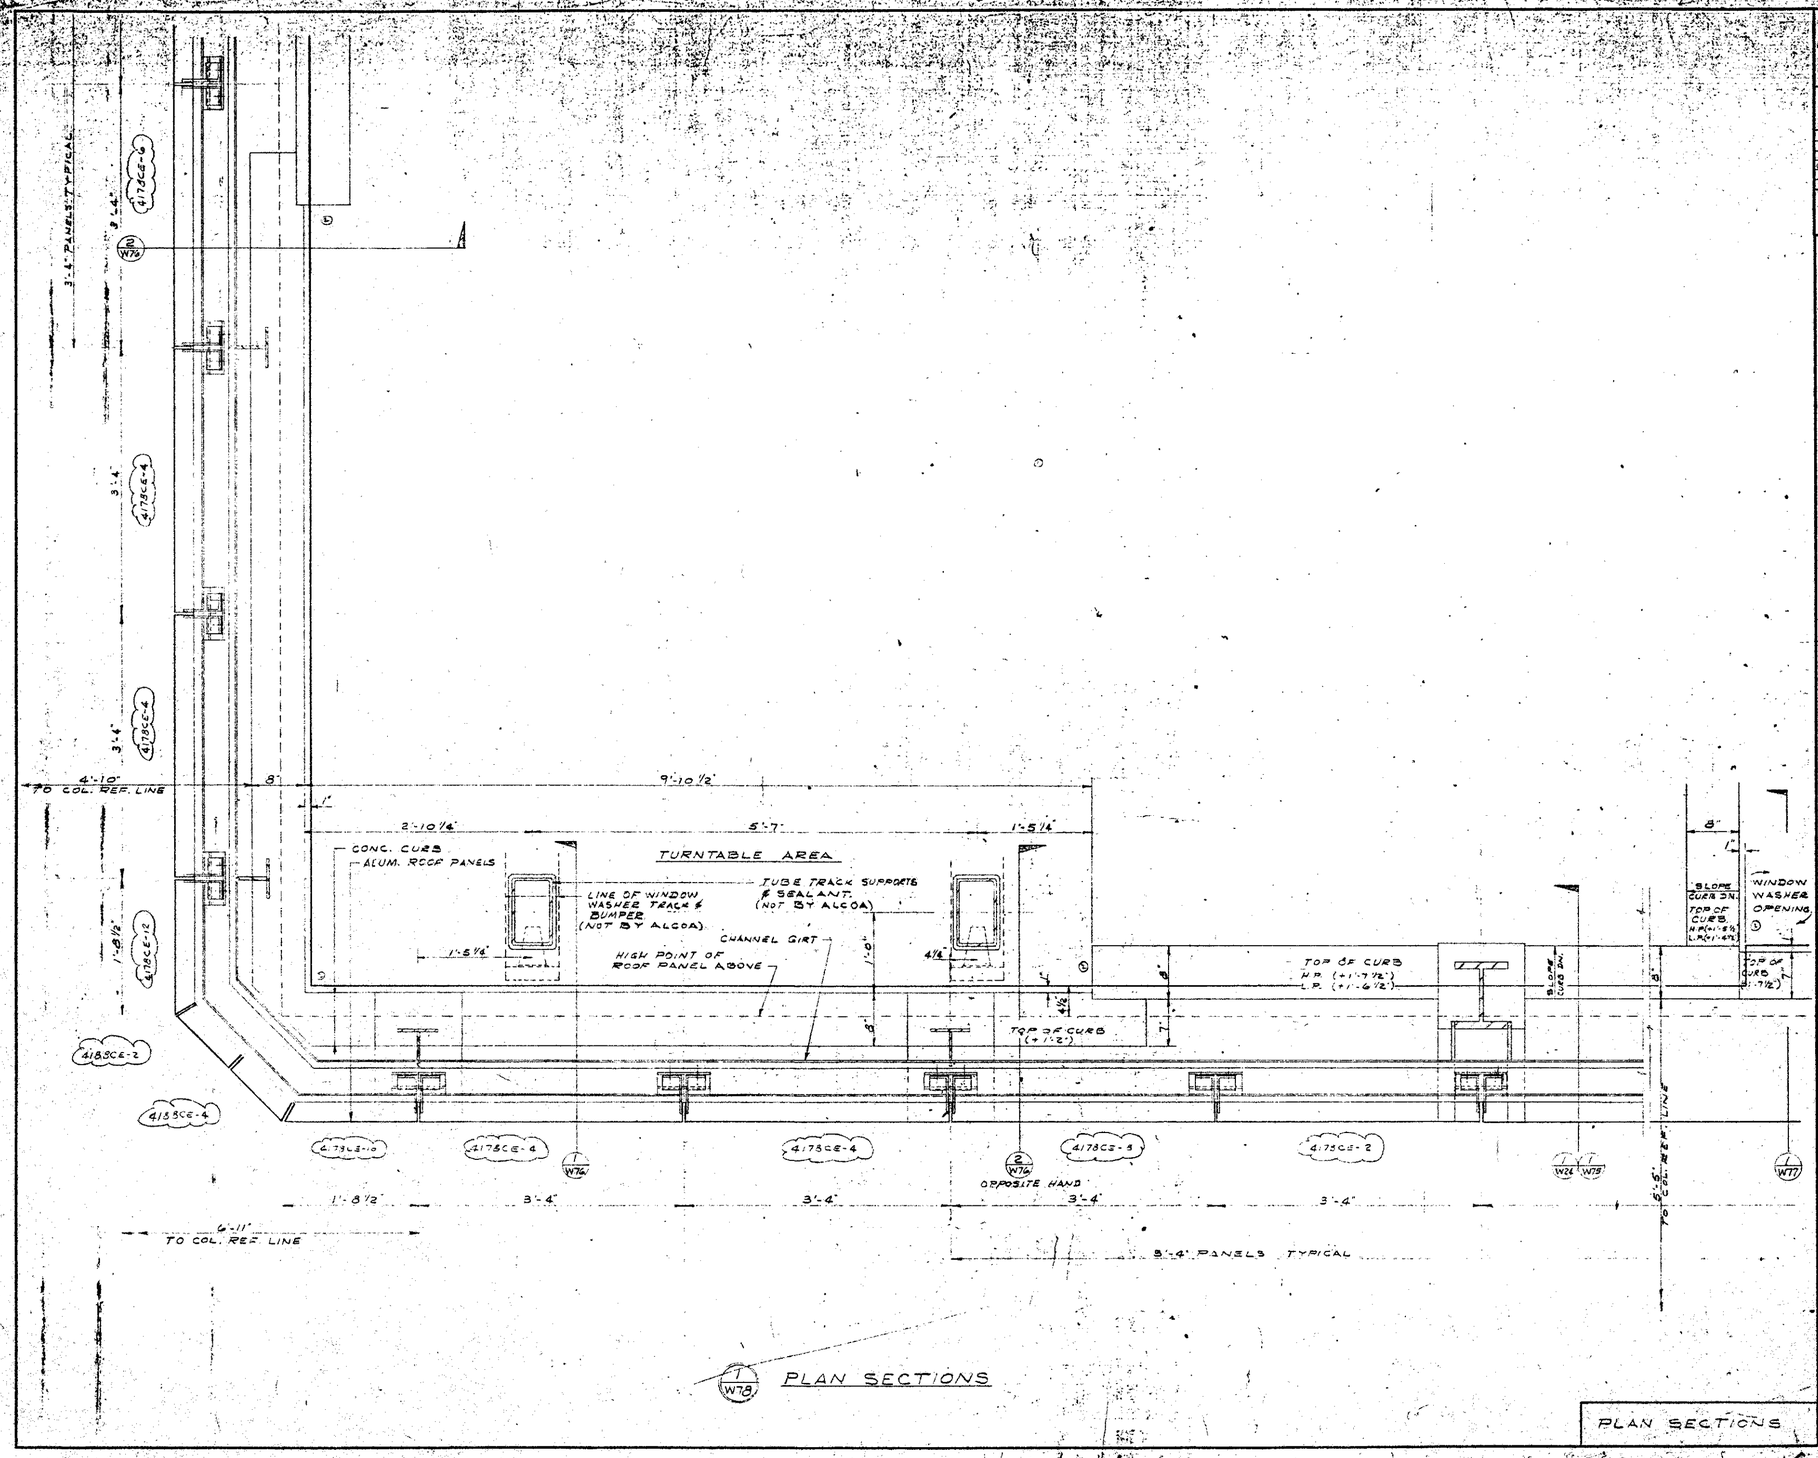

1/W78 PLAN SECTIONS

DATE	PRINTS	TO	FOR
9/26/72	3 PRINTS	CMD-WTC	ERECTION
9/20/72	1 REPRO 1 BRN'A	TISHMAN	RECORD
8/21/72	2 PRINTS 1 BRN'A	ALCOA CHICAGO	PERMISSION ERECTION
8/17/72	1 REPRO 1 BRN'A	TISHMAN	APPROVAL
4/3/72	1 REPRO 1 BRN'A	TISHMAN	APPROVAL
2/21/72	1 REPRO 1 BRN'A	CMD-WTC	APPROVAL
1/6/72	1 REPRO 1 BRN'A	CMD-WTC	APPROVAL

PRINT RECORD

PLAN SECTIONS

JOB NUMBER AB 71000

SHEET W78