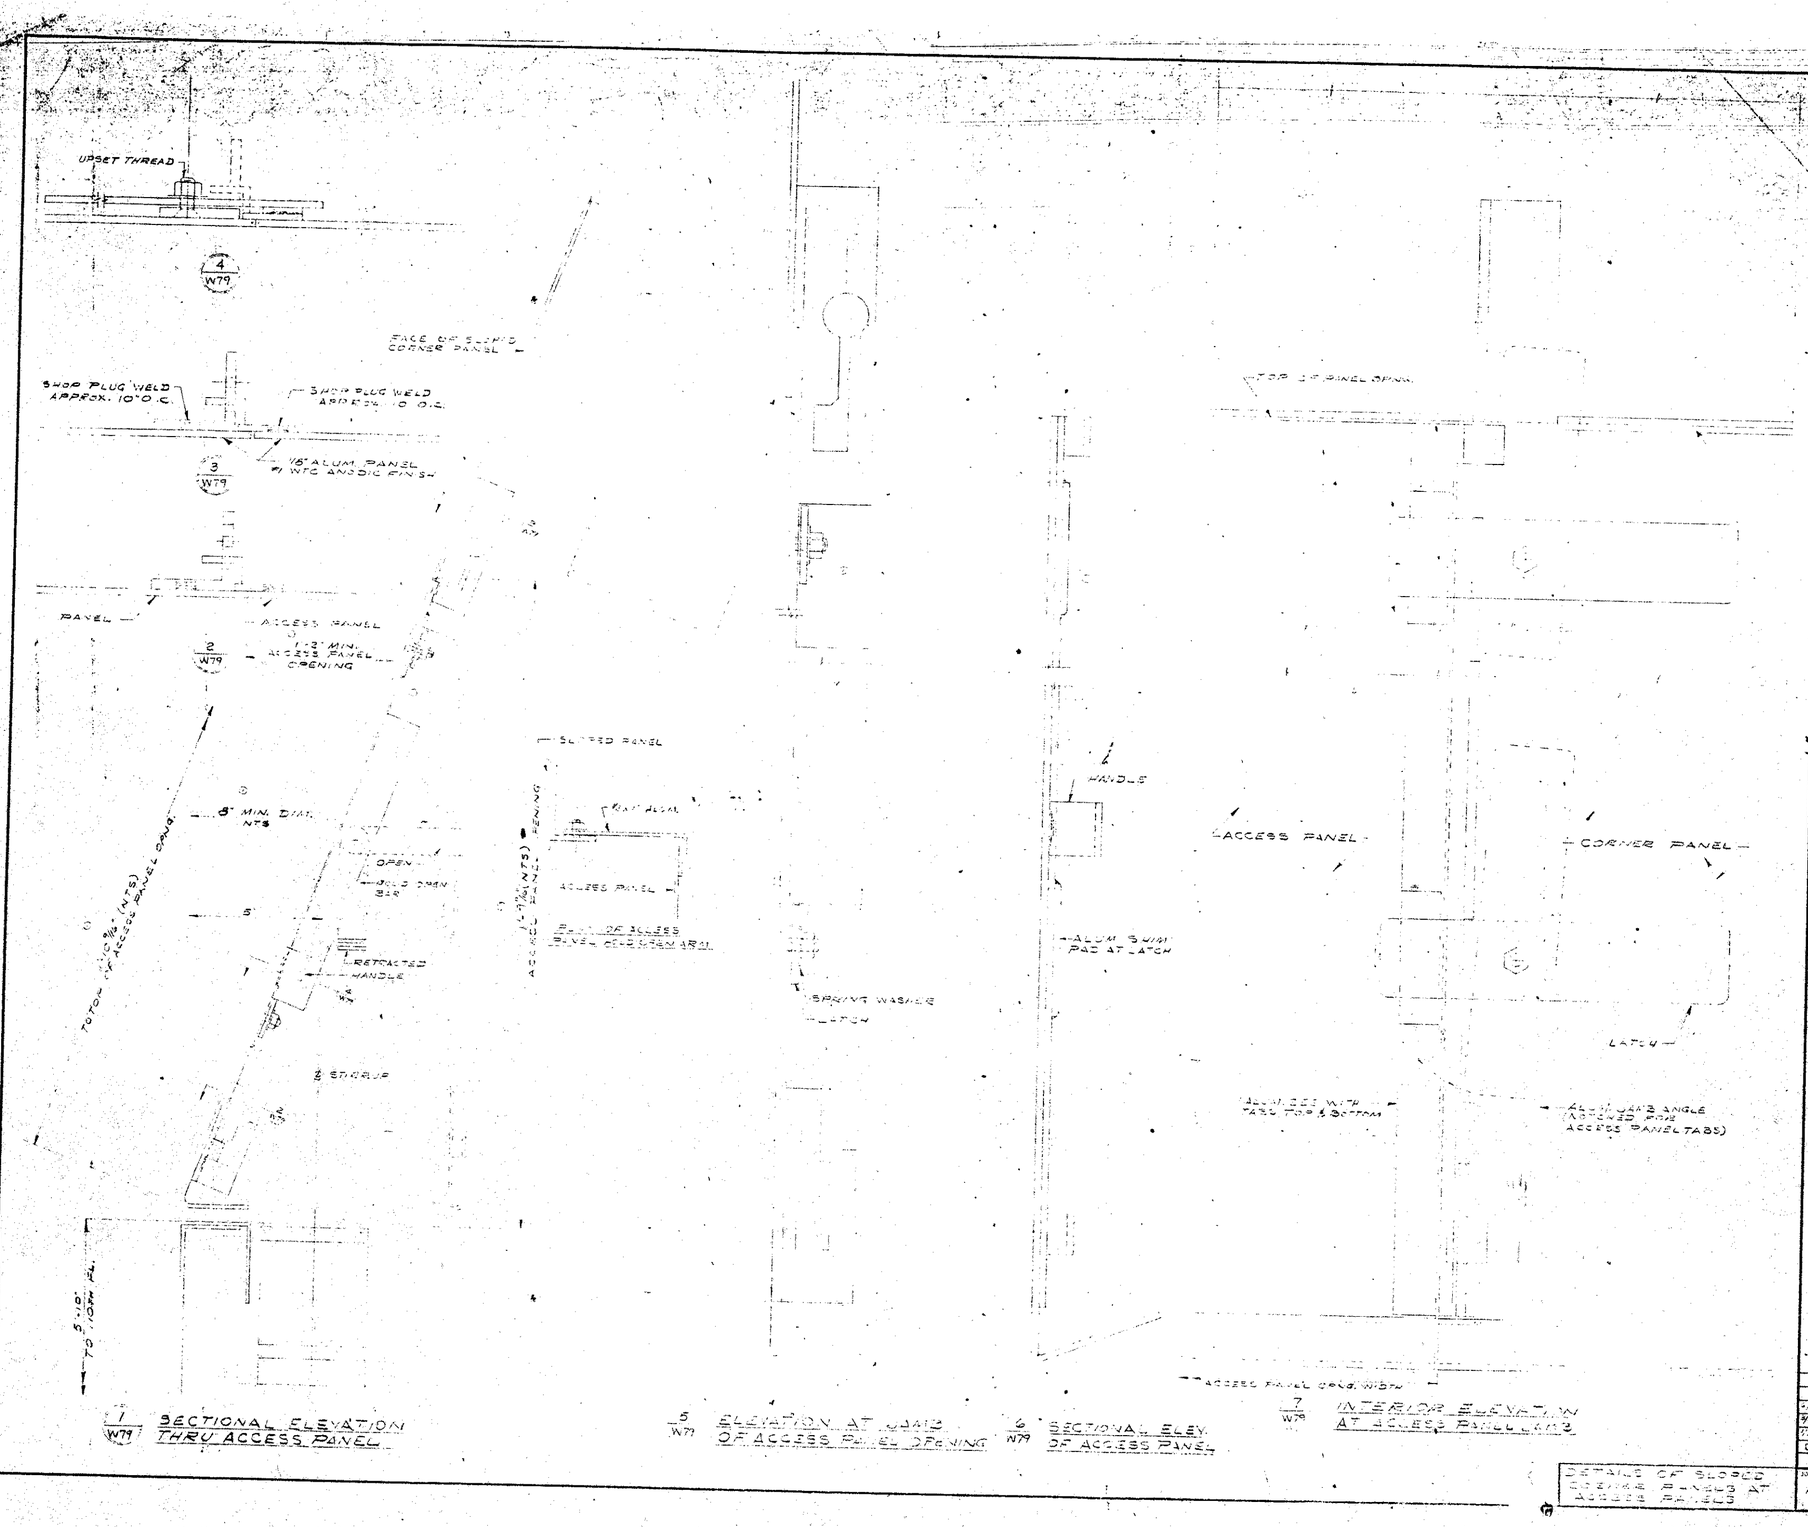


1/W79 SECTIONAL ELEVATION THRU ACCESS PANEL

5/W79 ELEVATION AT JAMB OF ACCESS PANEL OPENING

6/W79 SECTIONAL ELEV. OF ACCESS PANEL

7/W79 INTERIOR ELEVATION AT ACCESS PANEL JAMB

JOB NAME
THE WORLD TRADE CENTER
THE PORT OF NEW YORK AUTHORITY
CONTRACT WTC 400.00
BULLETIN 1

ARCHITECT
MINORU YAMASAKI & ASSOC.
EMERY ROTH & SONS

NO.	DATE	BY	REVISIONS DESCRIPTION
2	12/6/71	JLL	ADD ZIPPER DETAIL & SHEET NO.
3	12/13/71	MW	ADD JAMB

DRAWN J.L. LINSIN
DATE 12-14-71
CHECKED

ALCOA CUPPLES PRODUCTS

CURTAIN WALL TOWERS A & B

APPROVED & RELEASED FOR CONSTRUCTION TRANSMITTAL OF 1-25-72

DATE	PRINTS	TO	FOR
1/25/72	5	TENANT	RECORD
2/11/72	5	A. EPSTEIN & SONS	APPROVAL
2/14/72	2	POINTING & CLEANING CONTRACTOR	APPROVAL

PRINT RECORD

DETAILS OF SLOTTED CURTAIN PANELS AT ACCESS PANELS

JOB NUMBER AB 71500
SHEET W7/3 OF