

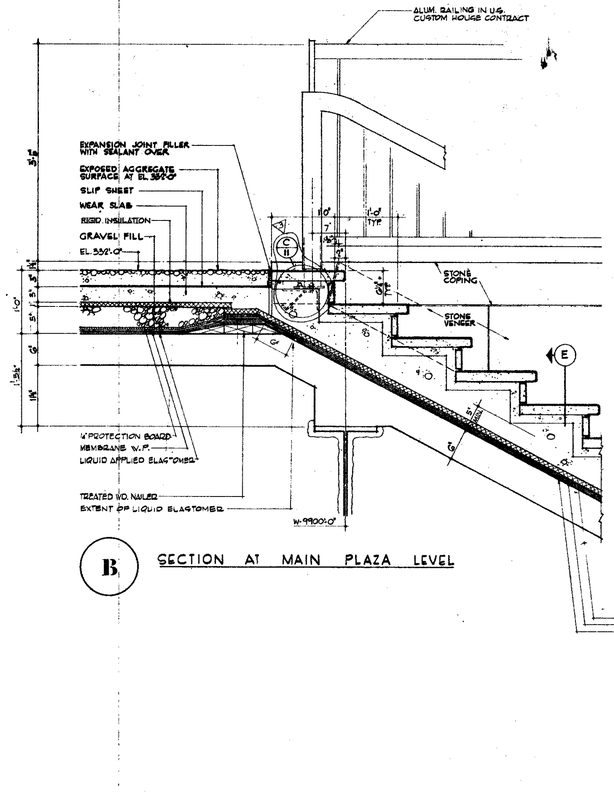



B SECTION AT MAIN PLAZA LEVEL

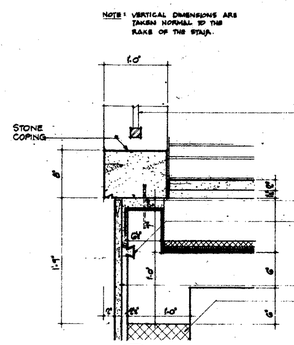


E SECTION THRU COPING AT STAIR RUN

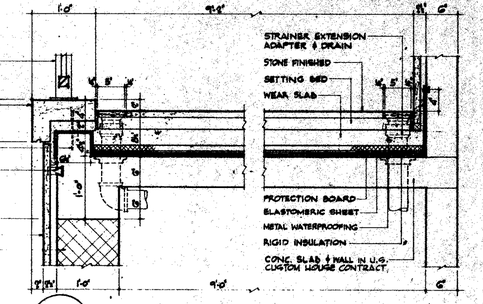

F CROSS SECTION THRU. LANDING

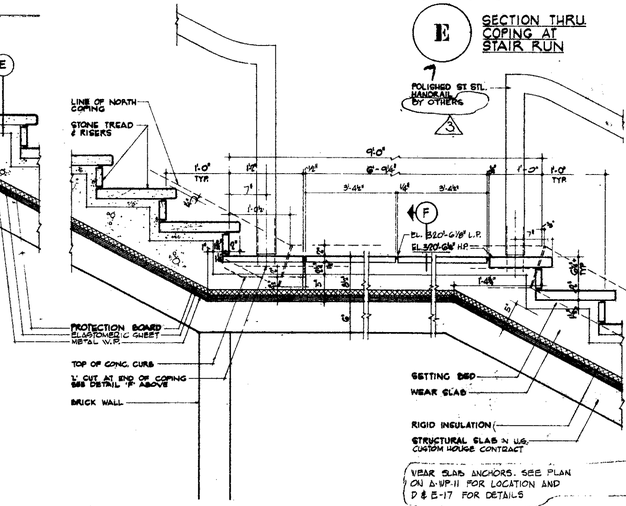

C SECTION THRU. LANDING

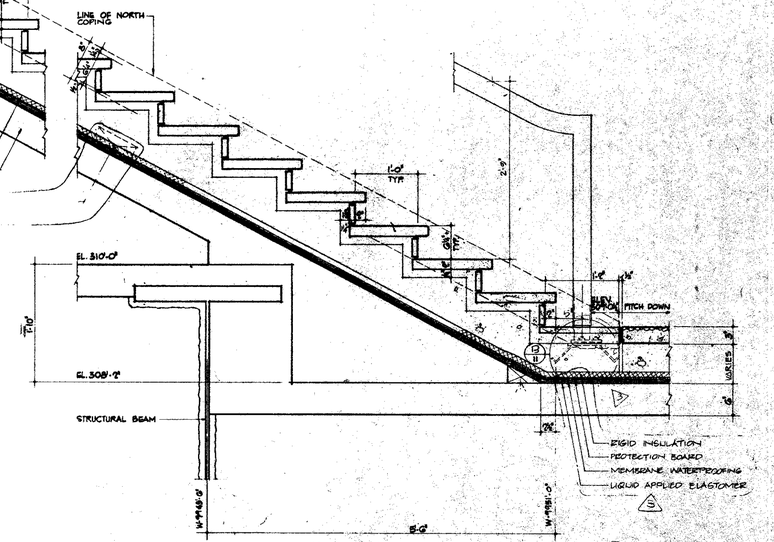

D SECTION AT VESEY ST. LEVEL

RECEIVED
SEP 26 1994
LESLIE E. ROBERTSON ASSOCIATES
211 E. 46th ST., N.Y., N.Y.C. 10017

BULLETING NOT DATED ARE IN PROCESS OF COMPLETION

CONTRACT BID DRAWING date 2-1-71

NO.	DATE	BULL. NO.	BY
△	11-25-70	P-6	DR
△	11-2-70	P-10	LC
△	12-22-70	P-25	DR
△	5-3-72	P-1	SA
△	8-3-71	—	DRA

REVISIONS

APPROVED

CHIEF, PLANNING DIVISION

DATE

THE WORLD TRADE CENTER
THE PORT OF NEW YORK AUTHORITY

MINORU YAMASAKI & ASSOCIATES · MINORU YAMASAKI, ARCHITECT
EMERY ROTH & SONS · RICHARD ROTH, ARCHITECT
WORTHINGTON, SKILLING, HELLE & JACKSON · STRUCTURAL ENGINEERS
JAROS, BAUM & BOLLES · MECHANICAL ENGINEERS
JOSEPH R. LORING & ASSOCIATES · ELECTRICAL ENGINEERS
THE PORT OF NEW YORK AUTHORITY · PAVING, UTILITIES, FOUNDATIONS

TITLE: STAIR - PL-G

DRAWN	H. BELTON	CHECKED	
SCALE	1/4"=1'-0"	DATE	2-1-71
PROJECT NUMBER		SHEET	OF
DRAWING NUMBER	A-WP-12		