

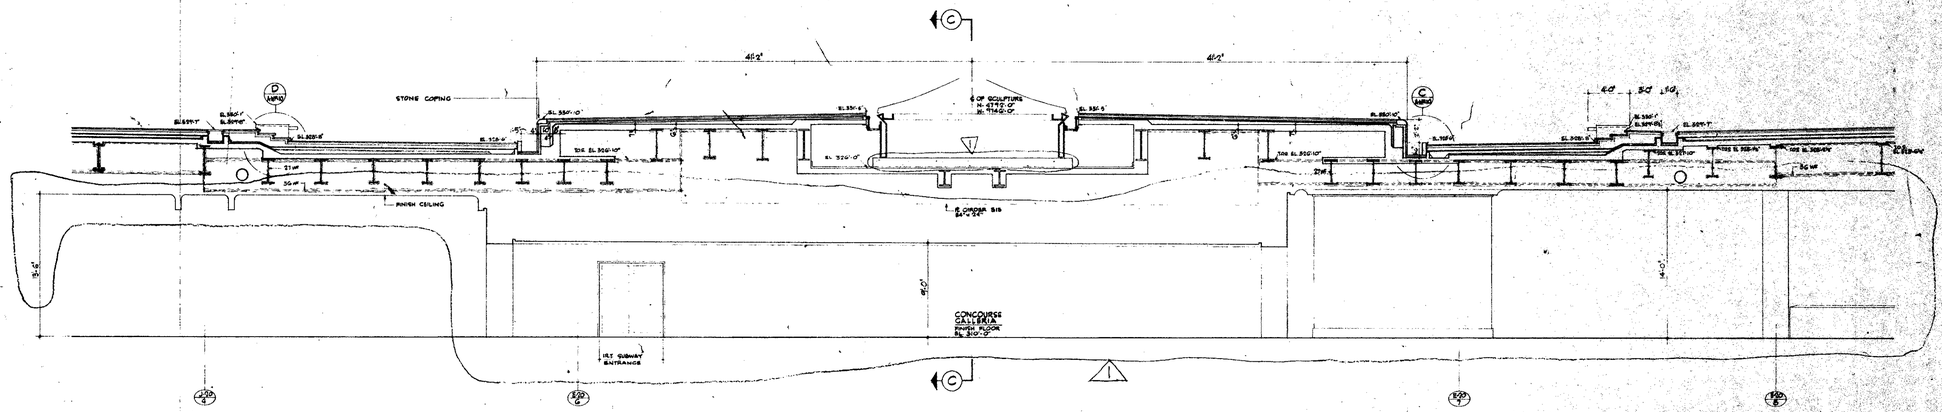


A SECTION LOOKING NORTH

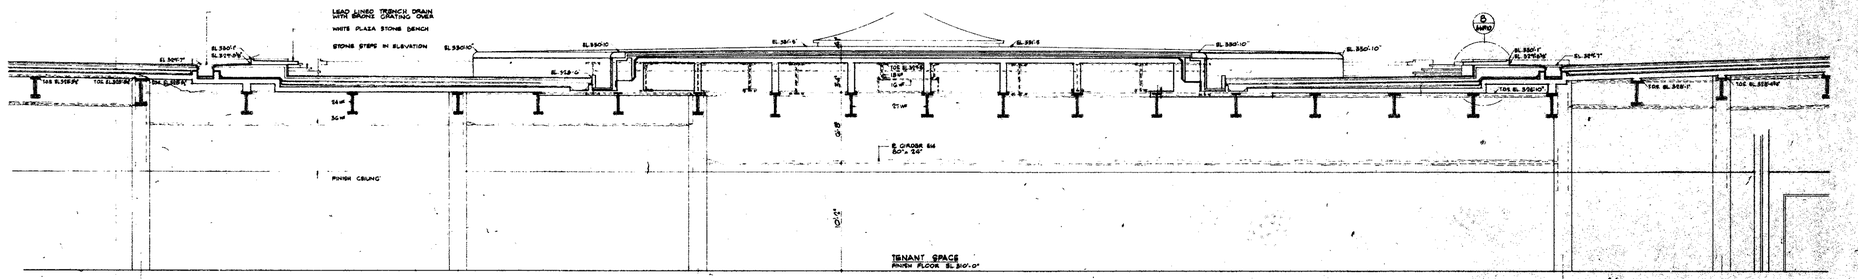

B SECTION LOOKING NORTH

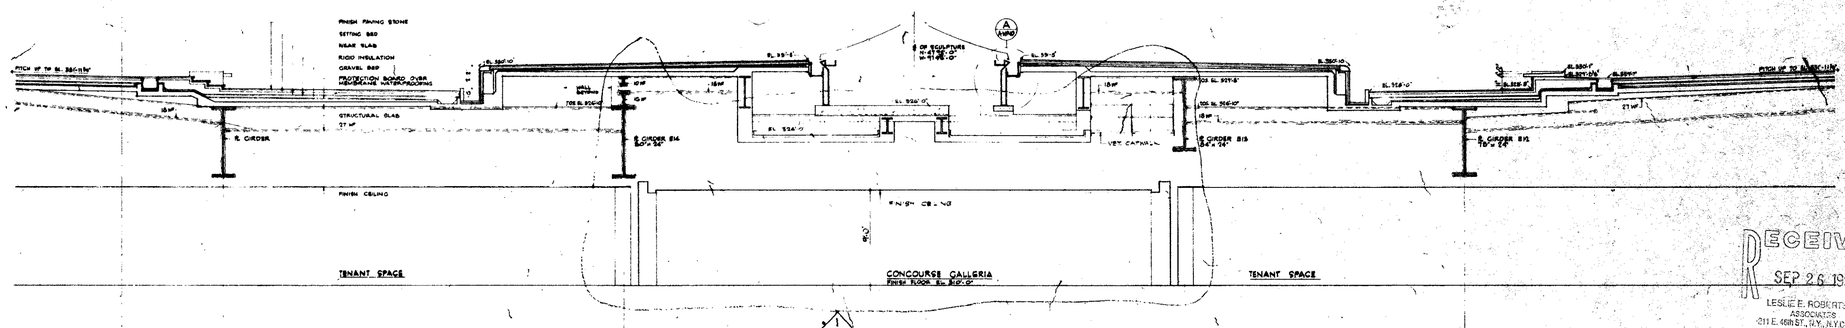

C SECTION LOOKING WEST

RECEIVED
SEP 26 1994
LESLIE E. ROBERTSON ASSOCIATES
211 E. 46th ST., N.Y., N.Y.C. 10017

1 CONFORMED BID DRAWING date 2-1-71

NO.	DATE	REVISIONS	BY
1	5-19-72		LMD

APPROVED
CHIEF, PLANNING DIVISION
DATE

THE WORLD TRADE CENTER

THE PORT OF NEW YORK AUTHORITY

MINORU YAMASAKI & ASSOCIATES MINORU YAMASAKI, ARCHITECT	EMERY ROTH & SONS RICHARD ROTH, ARCHITECT
WORTHINGTON, SKILLING, HELLE & JACKSON STRUCTURAL ENGINEERS	JAROS, BAUM & BOLLES MECHANICAL ENGINEERS
JOSEPH R. LORING & ASSOCIATES ELECTRICAL ENGINEERS	THE PORT OF NEW YORK AUTHORITY PAVING UTILITIES, FOUNDATIONS

TITLE: WATERPROOFING SECTIONS THROUGH PLAZA STEPS, BENCH, DRAIN & FOUNTAIN

DRAWN	M.DELTON	CHECKED	
SCALE	1/8" = 1'-0"	DATE	2-1-71
PROJECT NUMBER		SHEET	OF
DRAWING NUMBER	A-WP-15		